Elevation Plan Front View (EAST) SMD/2018/0305/ Existing building Scale 1:50

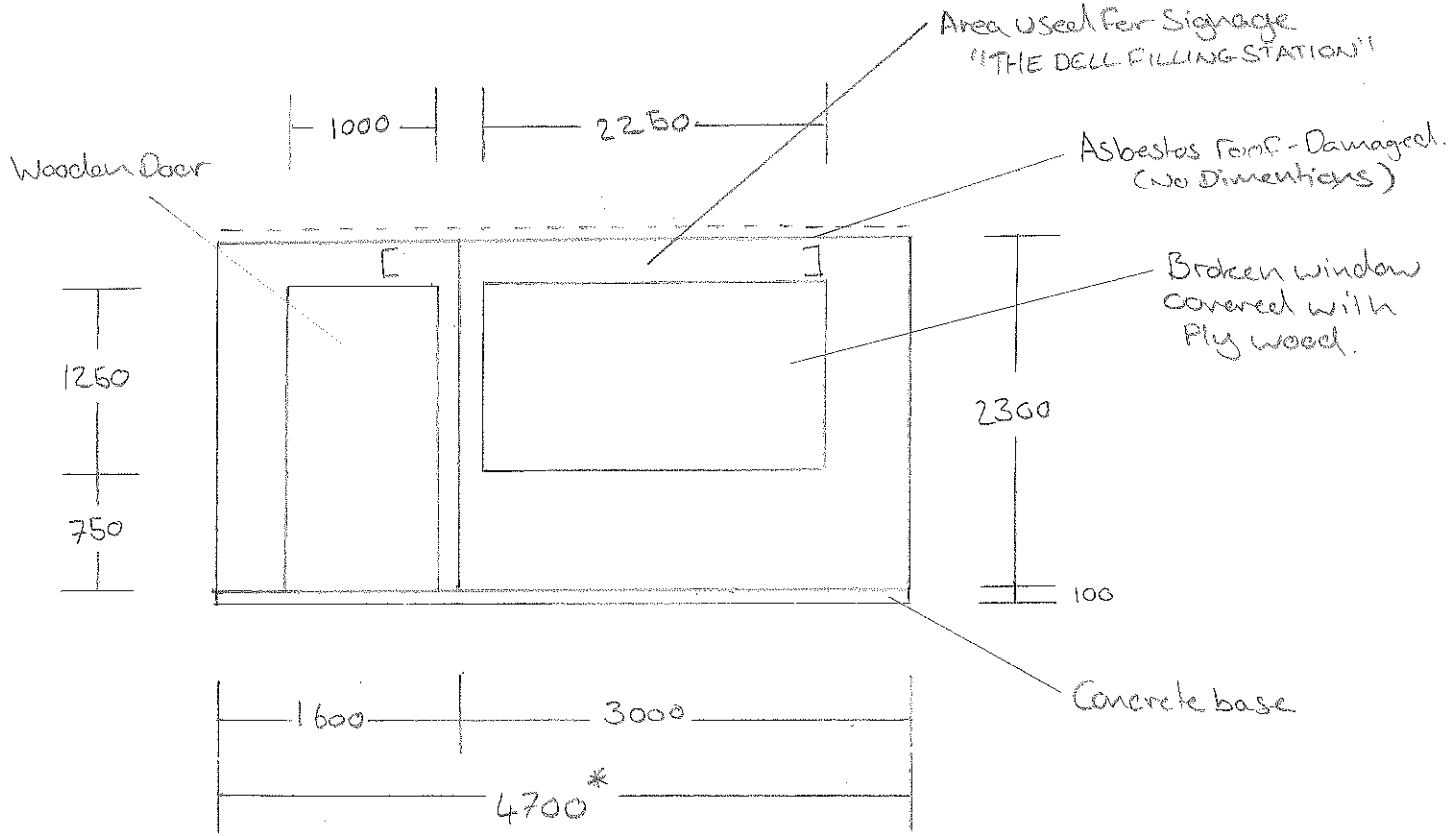

* Note Approx 185° Angle at front of building causing measurement discrepancy.