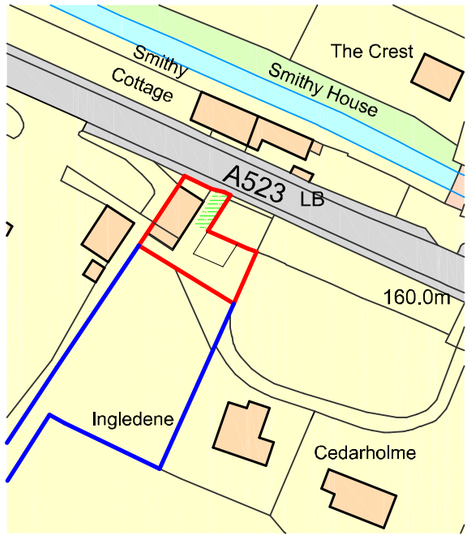

Ordnance Survey, (c) Crown Copyright 2018. All rights reserved. Licence number 100022432

Site location plan 1:1250

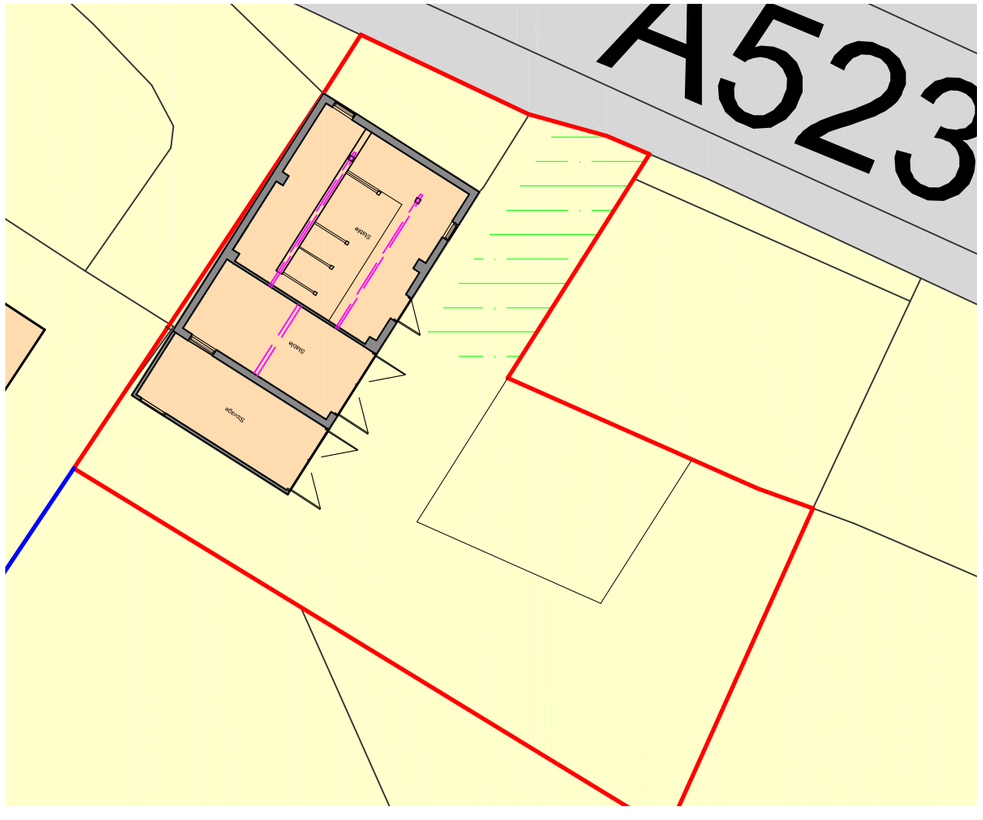

Site plan as existing 1:200

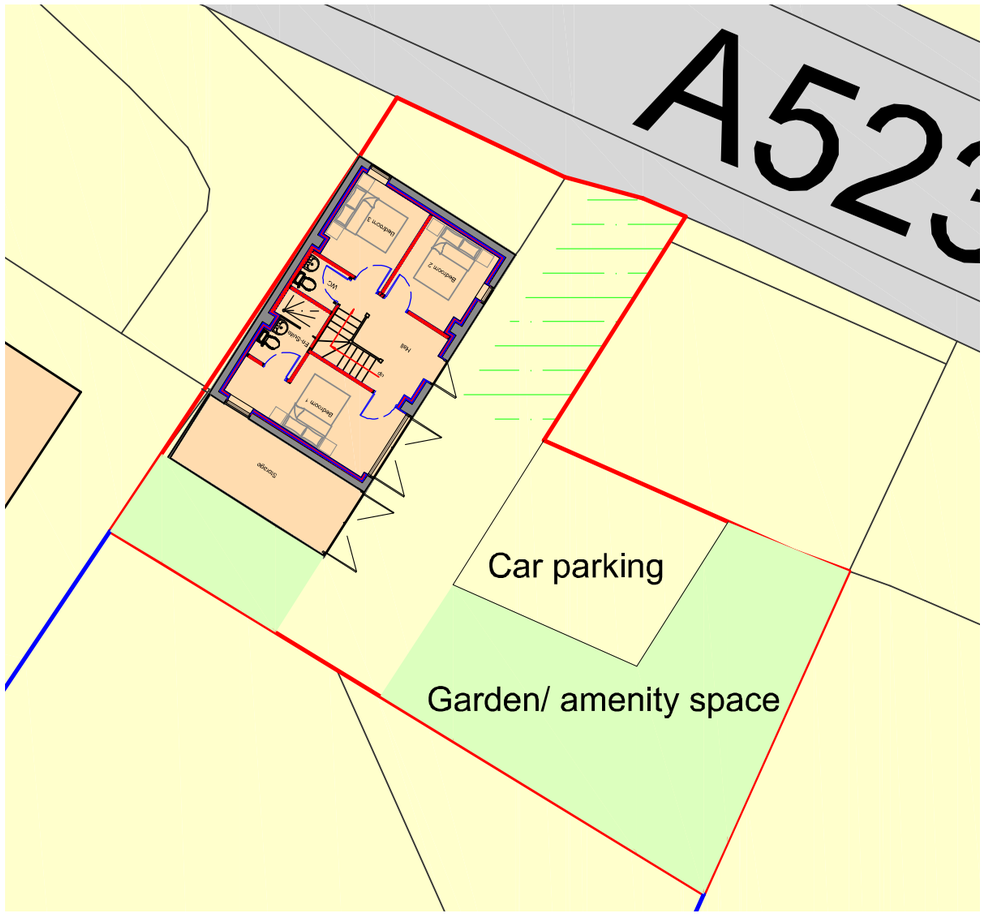

Site plan as proposed 1:200

DBD Architectural Consultancy Ltd ©2018

1. Copyright is vested with DBD Architectural Consultancy Ltd.

2. All dimensions to be checked on site before proceeding.

3. Contractor to check/adjust dimensions of new work to suit existing conditions.
Do not assume existing structure or details are plumb, square or level.

4. Contractor must notify the architect of any discrepancies before proceeding.

5. All drawings to be read in conjunction with all other consultants drawings and specs.

Rev	Date	Description
A	11.09.18	Minor amendment

DBD Architectural Consultancy

DBD Architectural Consultancy Ltd
50 Broad Street, Leek,
Staffordshire, ST13 5NS
01538 383118
mail@dbdconsultants.co.uk
www.dbdconsultants.co.uk

Client: Ms C Jupp
Moss Cottage,
Rushton Spencer.SK11 0QU

Project: Nixon Barn

Title: Site plans

Stage: Planning

Size: A3 | Date: 03.08.18 | Job No: 1831

Scale: 1:1250 & 1:200

Drawing Number: PL 01A