Copyright of this drawing is vested in the Architect and it must not be copied or reproduced without consent. Figured dimensions only are to be taken from this drawing. All contractors must visit the site and be responsible for taking and checking all dimensions relative to their work. Hewitt&Carr Architects Ltd are to be advised of any variation between drawings and site conditions.
CLIENTS ARE ADVISED TO CLARIFY DIMENSIONS WITH THE ARCHITECT PRIOR TO SETTING OUT AND NOT TO SCALE FROM THE DRAWING

Rev.	Drawn	Comments	Date

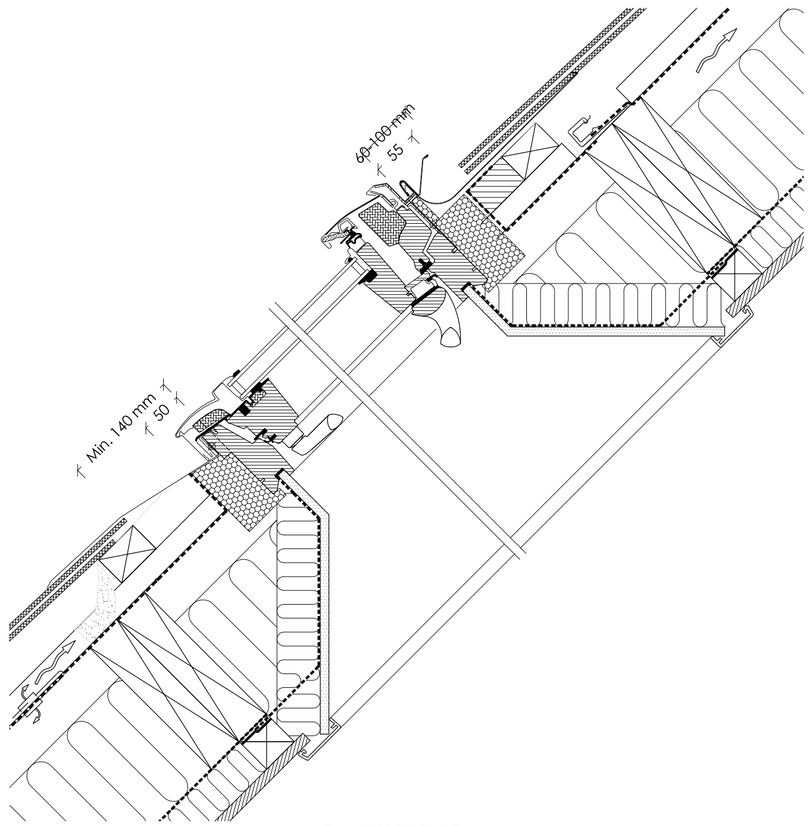

Detail H2H2 1:5

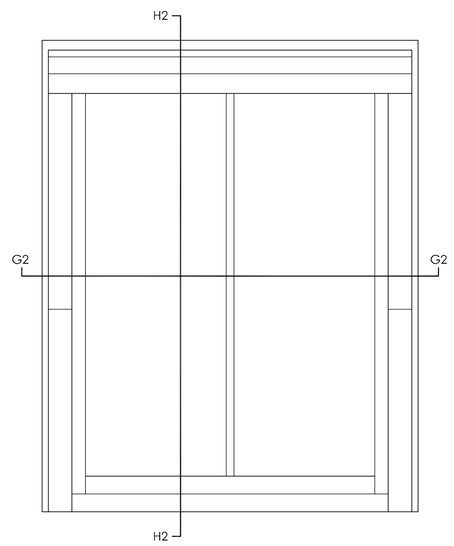

Roof Window 1:10

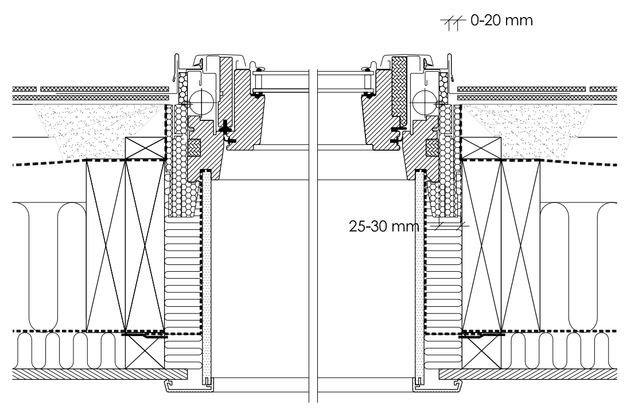

Detail G2G2 1:5

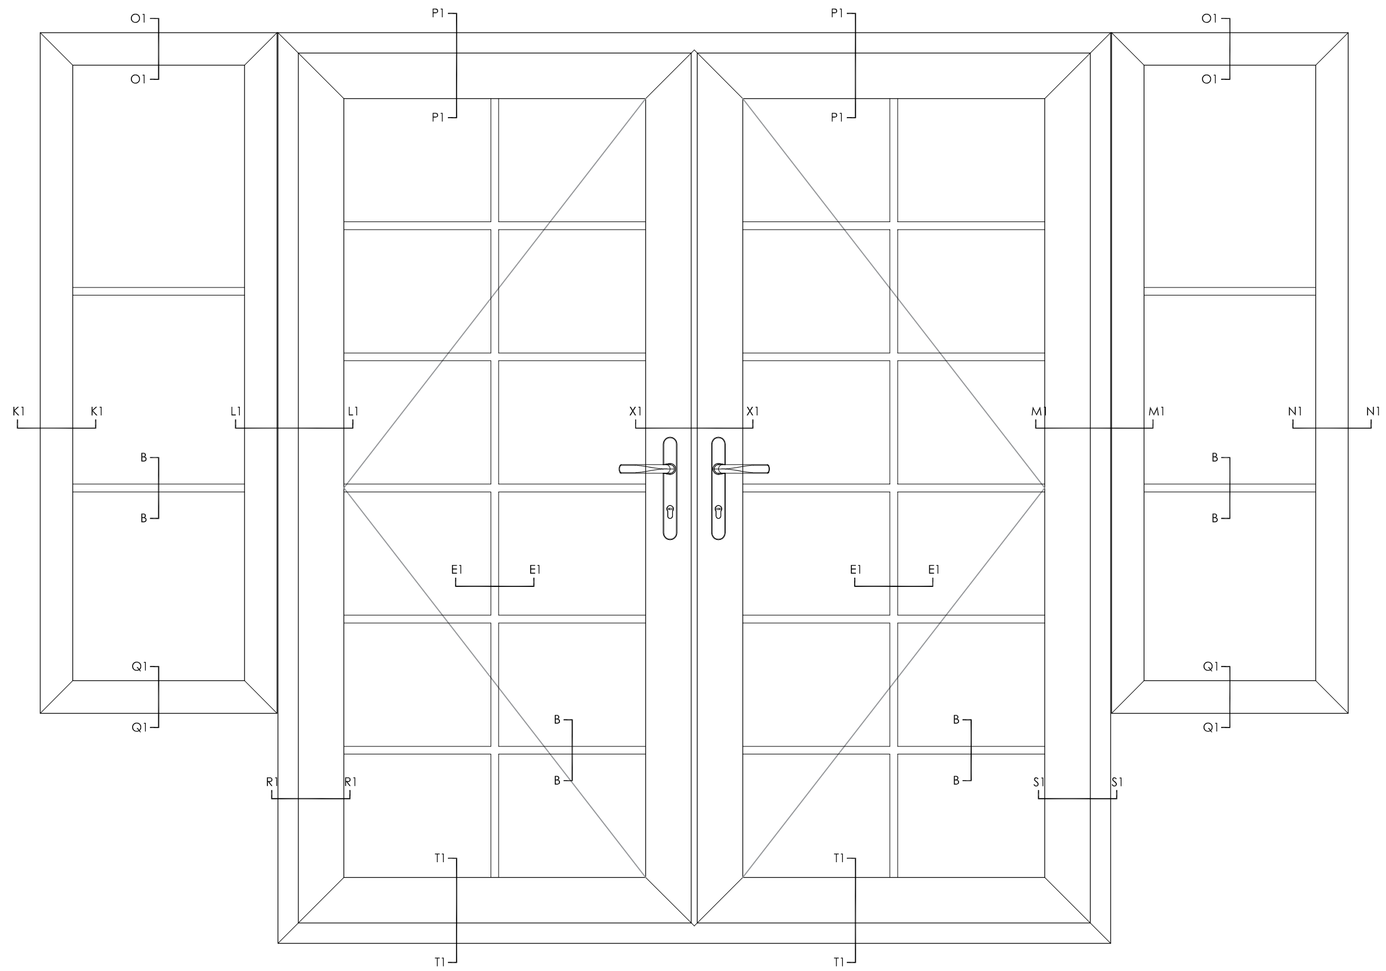

Window & Door Combination 1:10

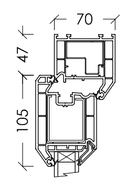

Detail P1P1 1:5

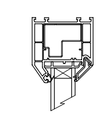

Detail O1O1 1:5

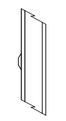

Detail BB 1:5

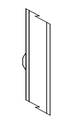

Detail BB 1:5

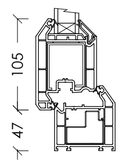

Detail T1T1 1:5

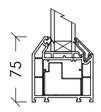

Detail Q1Q1 1:5

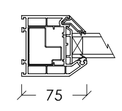

Detail K1K1 1:5

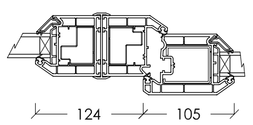

Detail L1L1 1:5

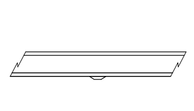

Detail E1E1 1:5

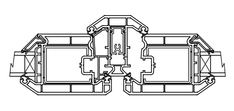

Detail X1X1 1:5

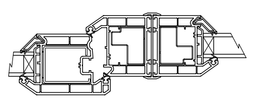

Detail M1M1 1:5

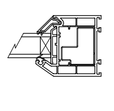

Detail N1N1 1:5

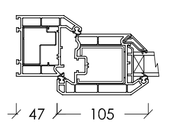

Detail R1R1 1:5

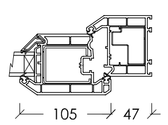

Detail S1S1 1:5

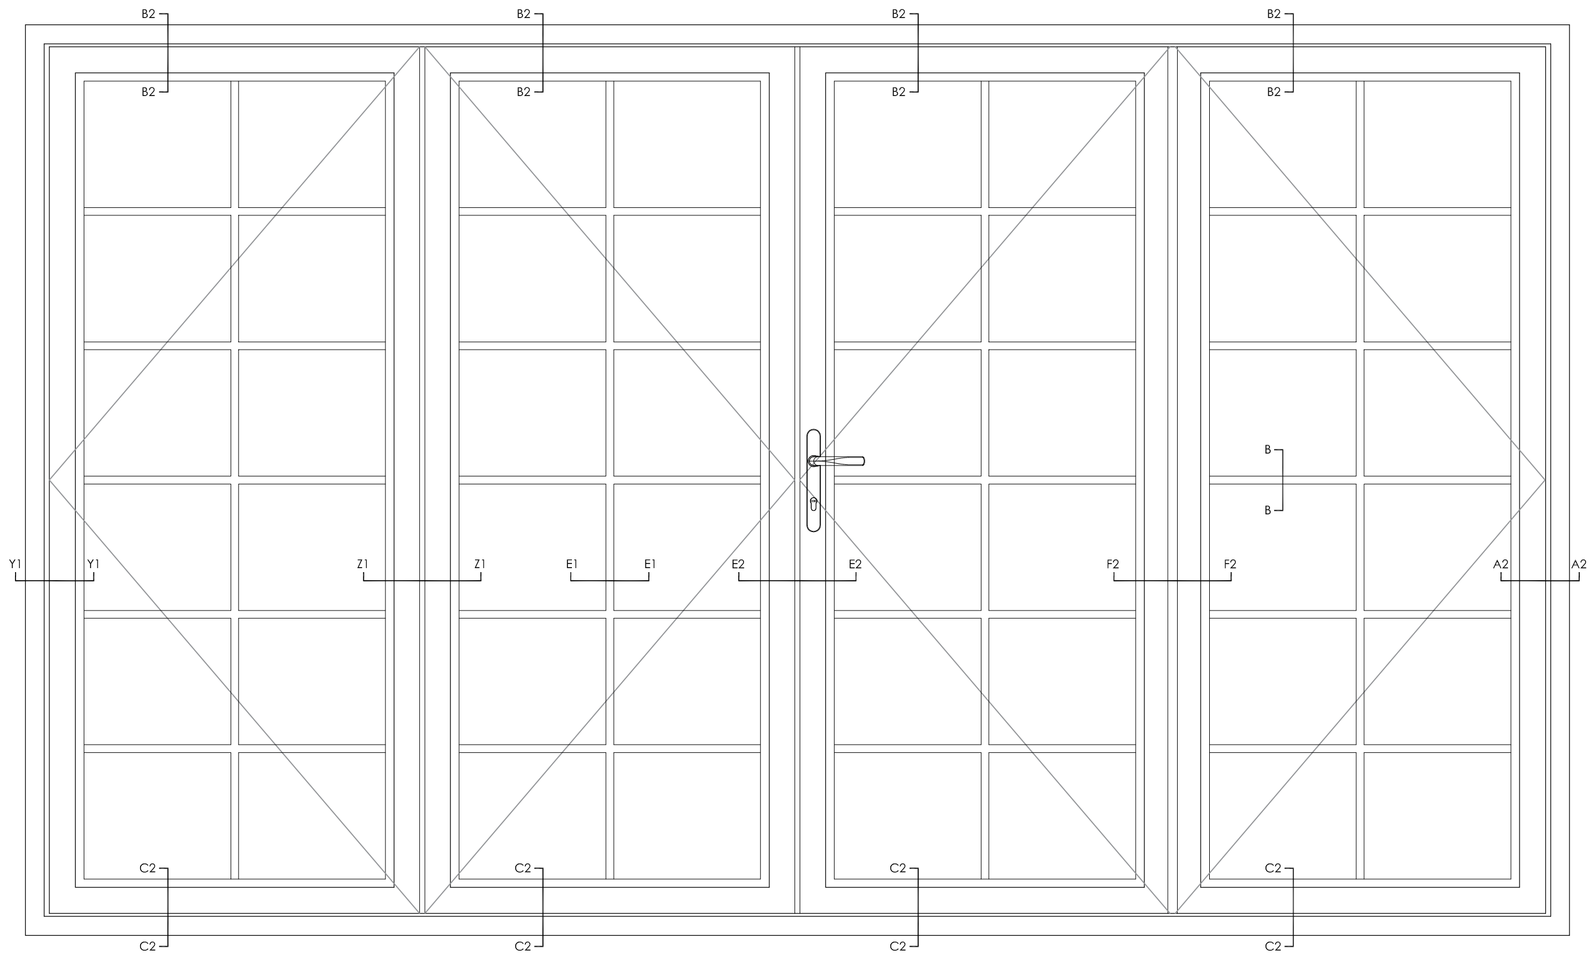

Bi Fold Door 1:10

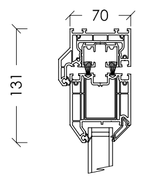

Detail B2B2 1:5

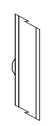

Detail BB 1:5

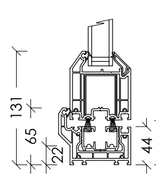

Detail C2C2 1:5

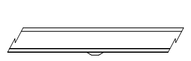

Detail E1E1 1:5

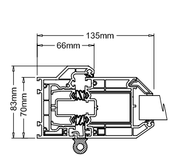

Detail Y1Y1 1:5

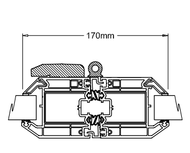

Detail Z1Z1 1:5

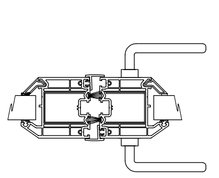

Detail E2E2 1:5

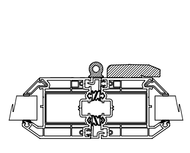

Detail F2F2 1:5

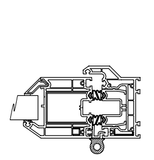

Detail A2A2 1:5

Hewitt&Carr Architects
A: 2-4 Cross Street I Cheadle I Staffordshire I ST10 1NP
T: 01538 756888
E: enquiries@hcarchitects.co.uk
W: www.hcarchitects.co.uk

Client
Enhances Developments Ltd.

Project
Window & Door Details for Development
at Anzio Camp, Blackshaw Moor
SMD/2014/0683 & DOC/2018/0102

Title
Window & Door Details for :
Social Centre

PLANNING

Status
Planning

Date SEP 2018 Drawn BVC

Scale @A1 As Stated Checked

Project No 00824 Drawing No. AL(0)07 Rev

File Ref: H:\REF