Site Plan / Block Plan

Balls Paddock

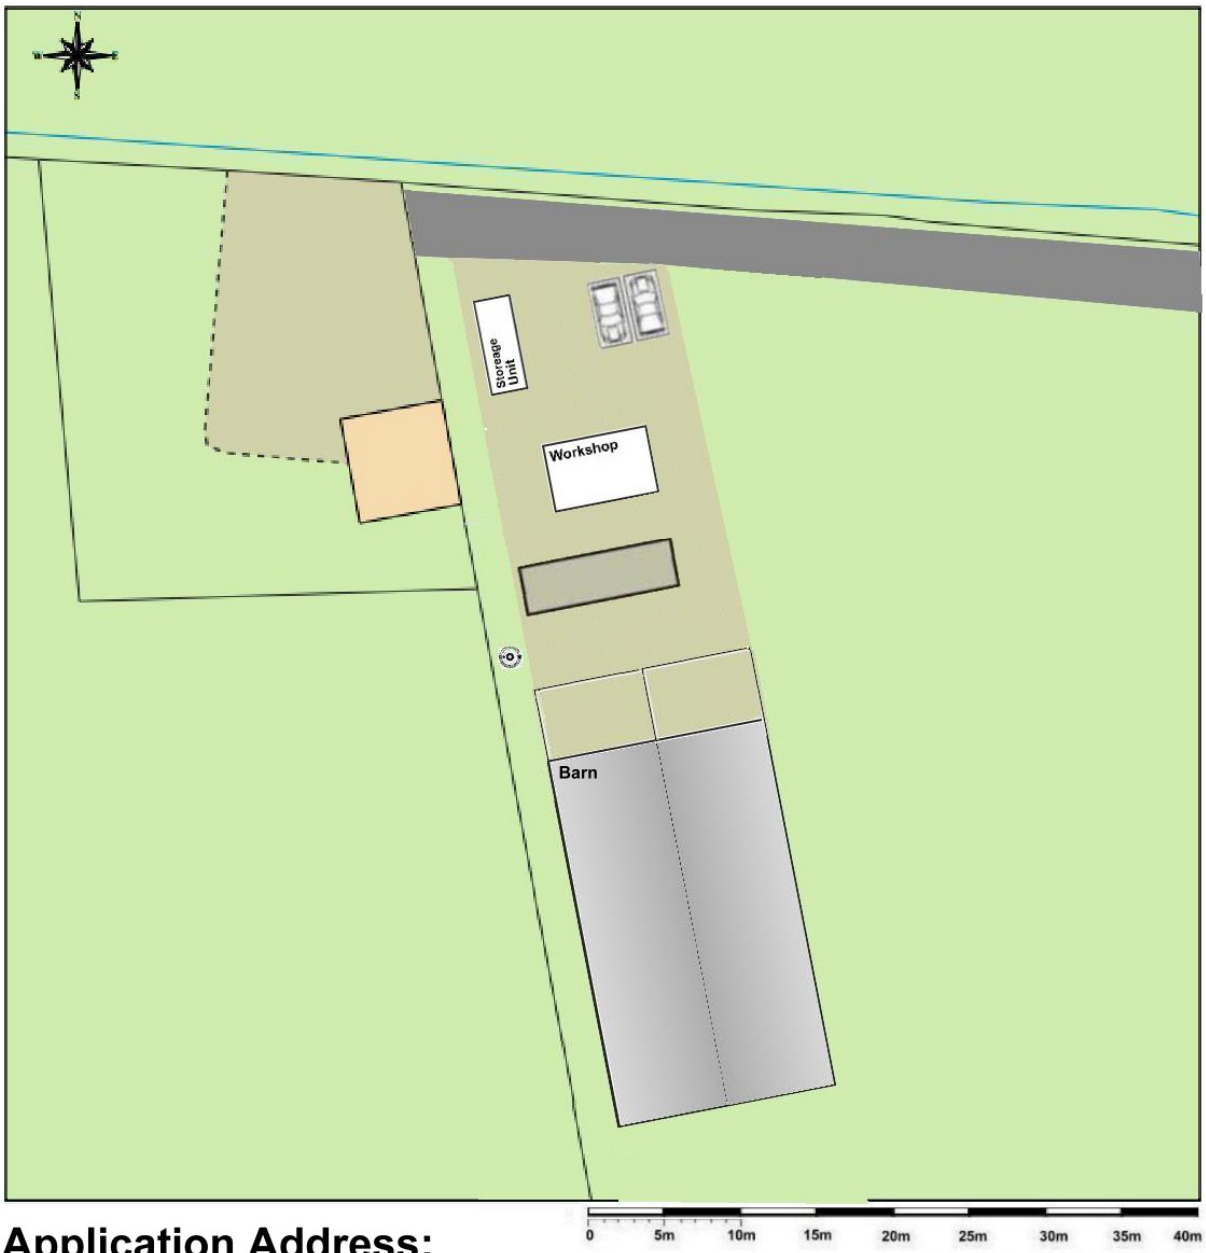

Scale 1:500 @ A4

Application Address:
Ashbourne Road,
Bottom House,
Leek
ST13 7QJ

July 2018

Drawing No.: BP-02-2018

KEY

- Static Caravan
- Parking
- Water Treatment Plant
- Barn
- Hardstanding Turning Area

Joseph G Jones
Principle Consultant
info@bfsgc.info
Contact - Tel: 07756 917937
Architecture
BFSGC
www.bfsgc.com

BFSGC Copyright 2018

bfsgc.info 2018