Location Plan

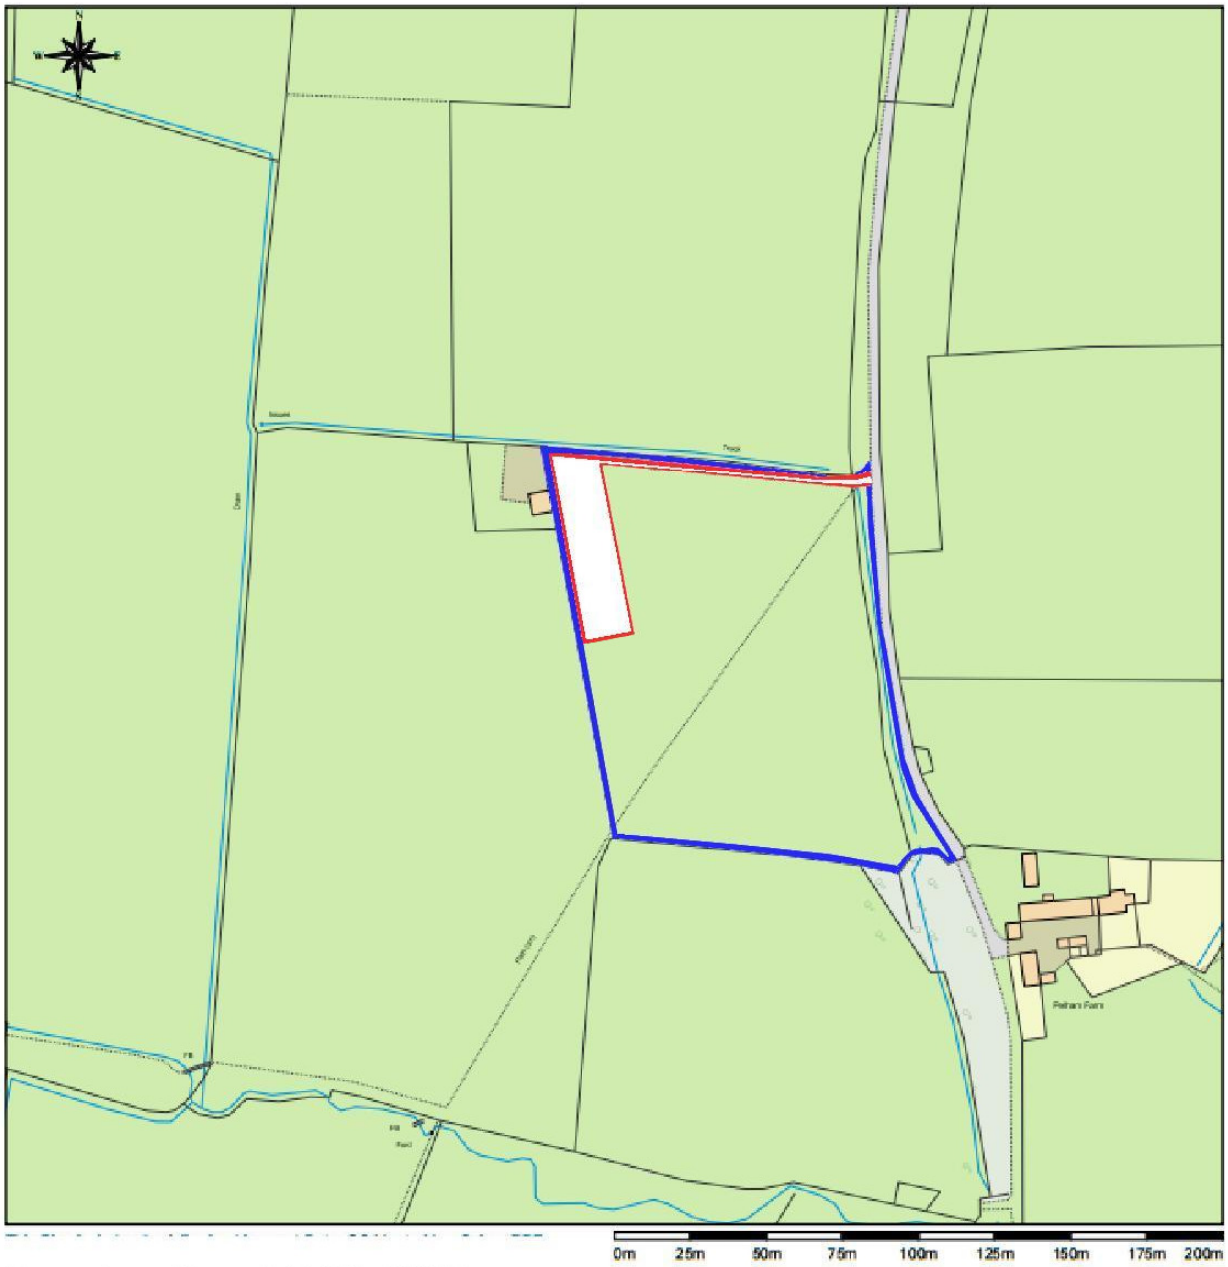

Drawing No:. LP-01-2018

Scale: 1:2500, paper size: A4

July 2018

© BFSGC Copyright 2018

Joseph G Jones
Principle Consultant
info@bfsgc.info
Contact - Tel: 07756 917937
Architecture
BFSGC
www.bfsgc.com

bfsgc.info 2018