July 2018

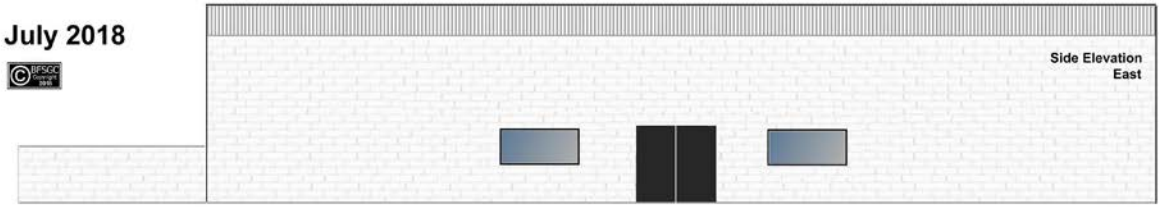

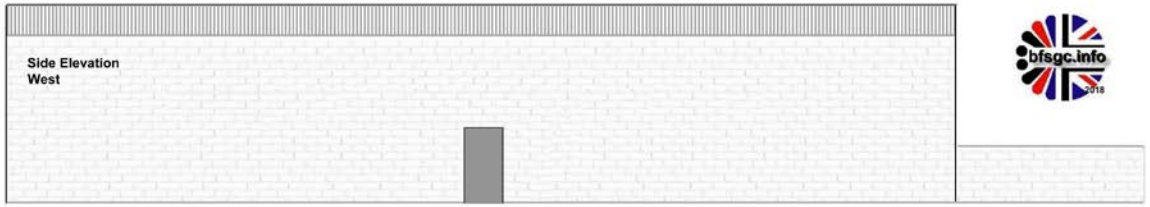

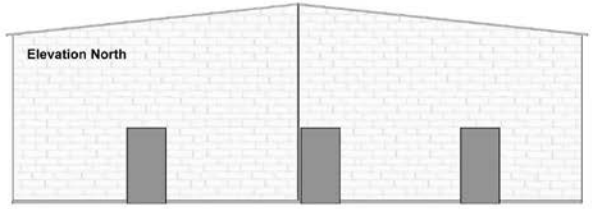

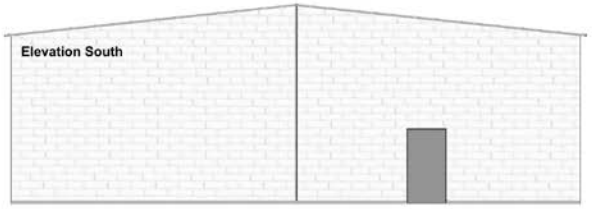

Drawing no.: LUA-01-2018

0 10

Joseph G Jones
Principle Consultant
info@bfsgc.info
Contact - Tel: 07756 917937
Architecture
BFSGC
www.bfsgc.com

Balls Paddock Barn
Livestock & Utility Area

Scale1:200 @ A4