Balls Paddock

Livestock & Utility Area

July 2018

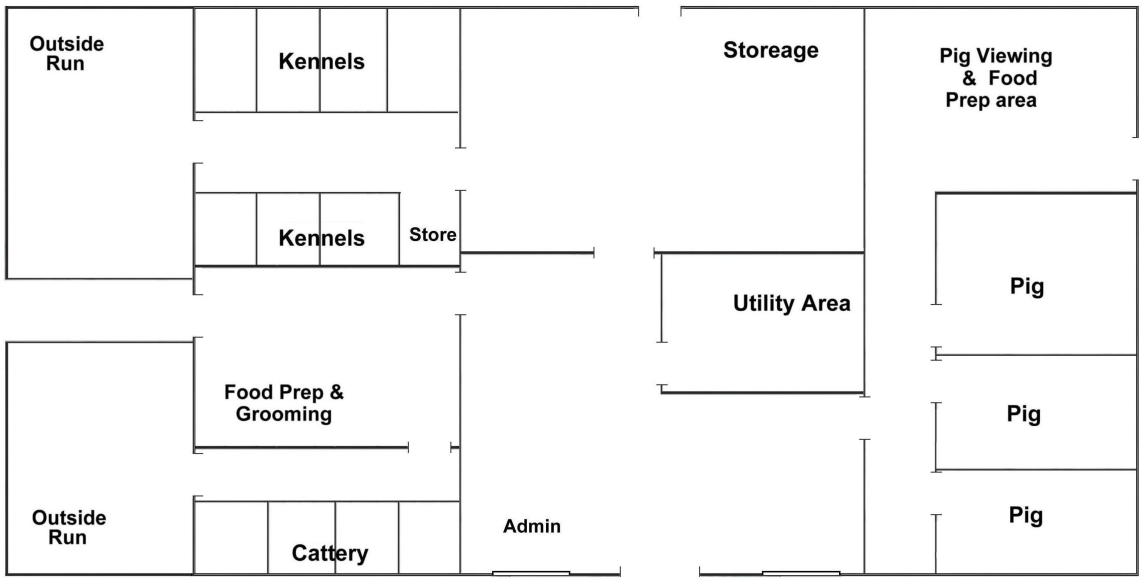

Scale 1:200 @ A4

0 10

Drawing No.: LUA-02-2018

Joseph G Jones
Principle Consultant
info@bfsgc.info
Contact - Tel: 07756 917937
Architecture
BFSGC
www.bfsgc.com