Proposed Change of Use Drawring

Drawing No: SC-01-2018

2018

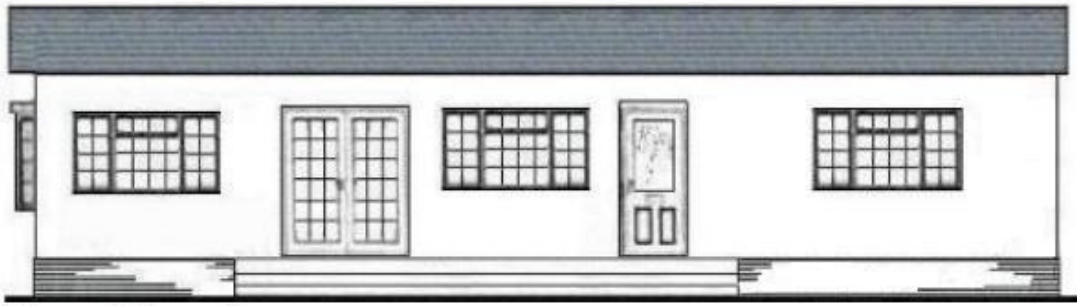

Front Elevation

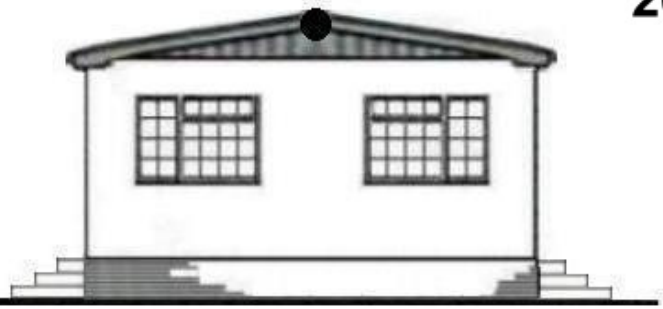

Side Elevation

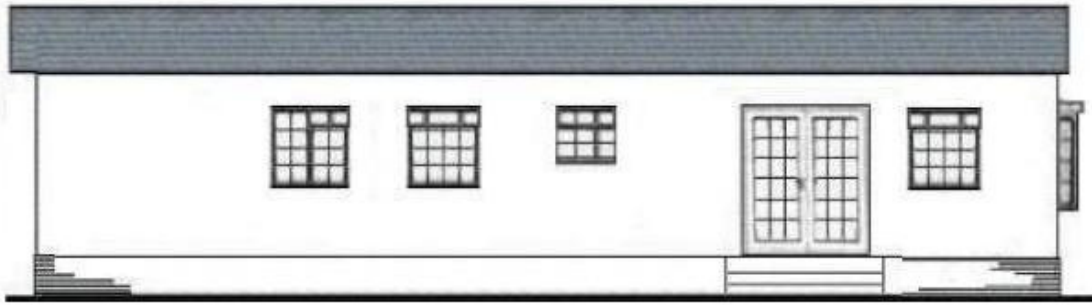

Rear Elevation



Side Elevation



All building works to comply with the relevant British standards and /or codes of practice.
This drawing & design are copyright.

Scale 1:100 @ A4

Project Title:	Static Caravan	Design: BFSGC	
Client		Saga Ct, Unit 3 Sibleys Rise, South Heath. Bucks. HP16 9Q	
Drawring Title	Elevation Drawrings BFSGC	Tel: 07756 917937	