NOTES:
Seasoned oak timbers, morticed, tennoned & pegged joints.
Waterproof adhesive & sealant.
Ironwork to be hot-dipped galvanised and powder coated black.
Top hinges to be adjustable.
Stainless steel fixings.

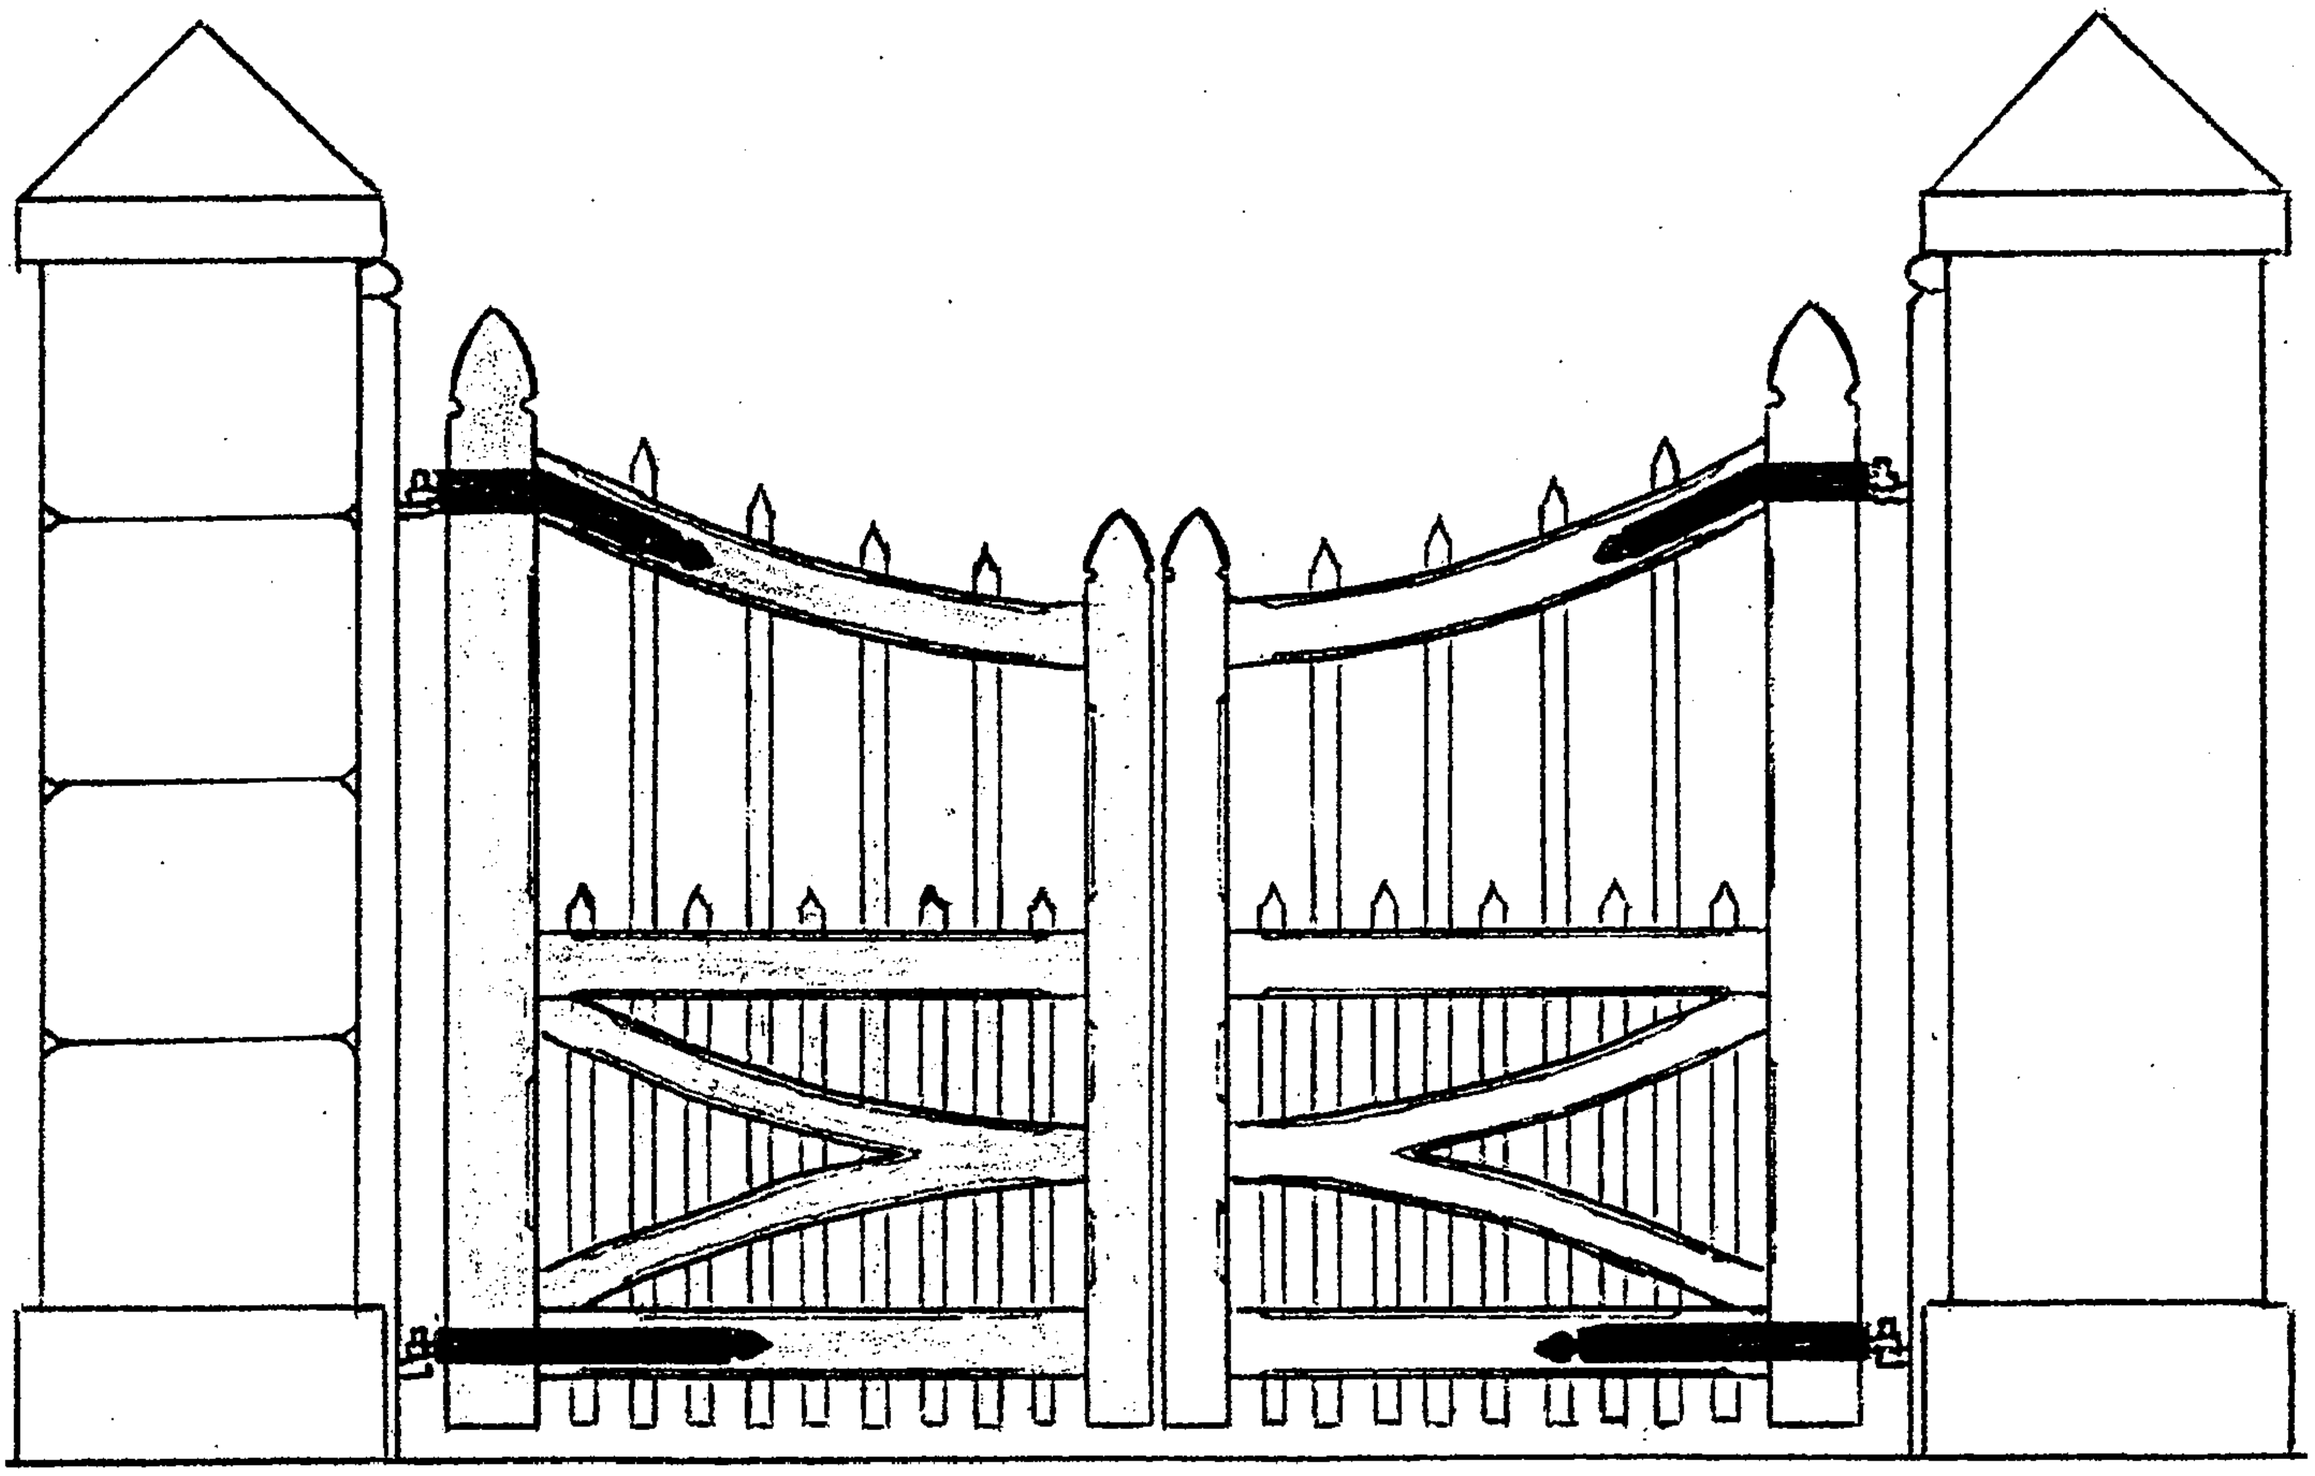

# ST. MARK'S CHURCH, FOXT

DATE JUNE 2018

PROPOSED GATES
AT
FOXT,
STOKE-ON-TRENT.
ST10 2HN

SCALES
ELEVATION 1:20

DRAWN BY
**MALCOLM SALES**
QUANTITY SURVEYORS, DESIGNERS
& BUILDING COST CONSULTANTS
CHURCHILL SUITE, LULWORTH HOUSE,
51, HIGH STREET,
CHEADLE, STOKE-ON-TRENT,
STAFFS. ST10 1AR
TEL. 01538 757233
MOB: 07889 225437
E-MAIL Malcolm.Sales@salesqs.co.uk
DRAWING NR. 1803/09/02

MAIN GATES
FOR PLANNING
APPLICATION