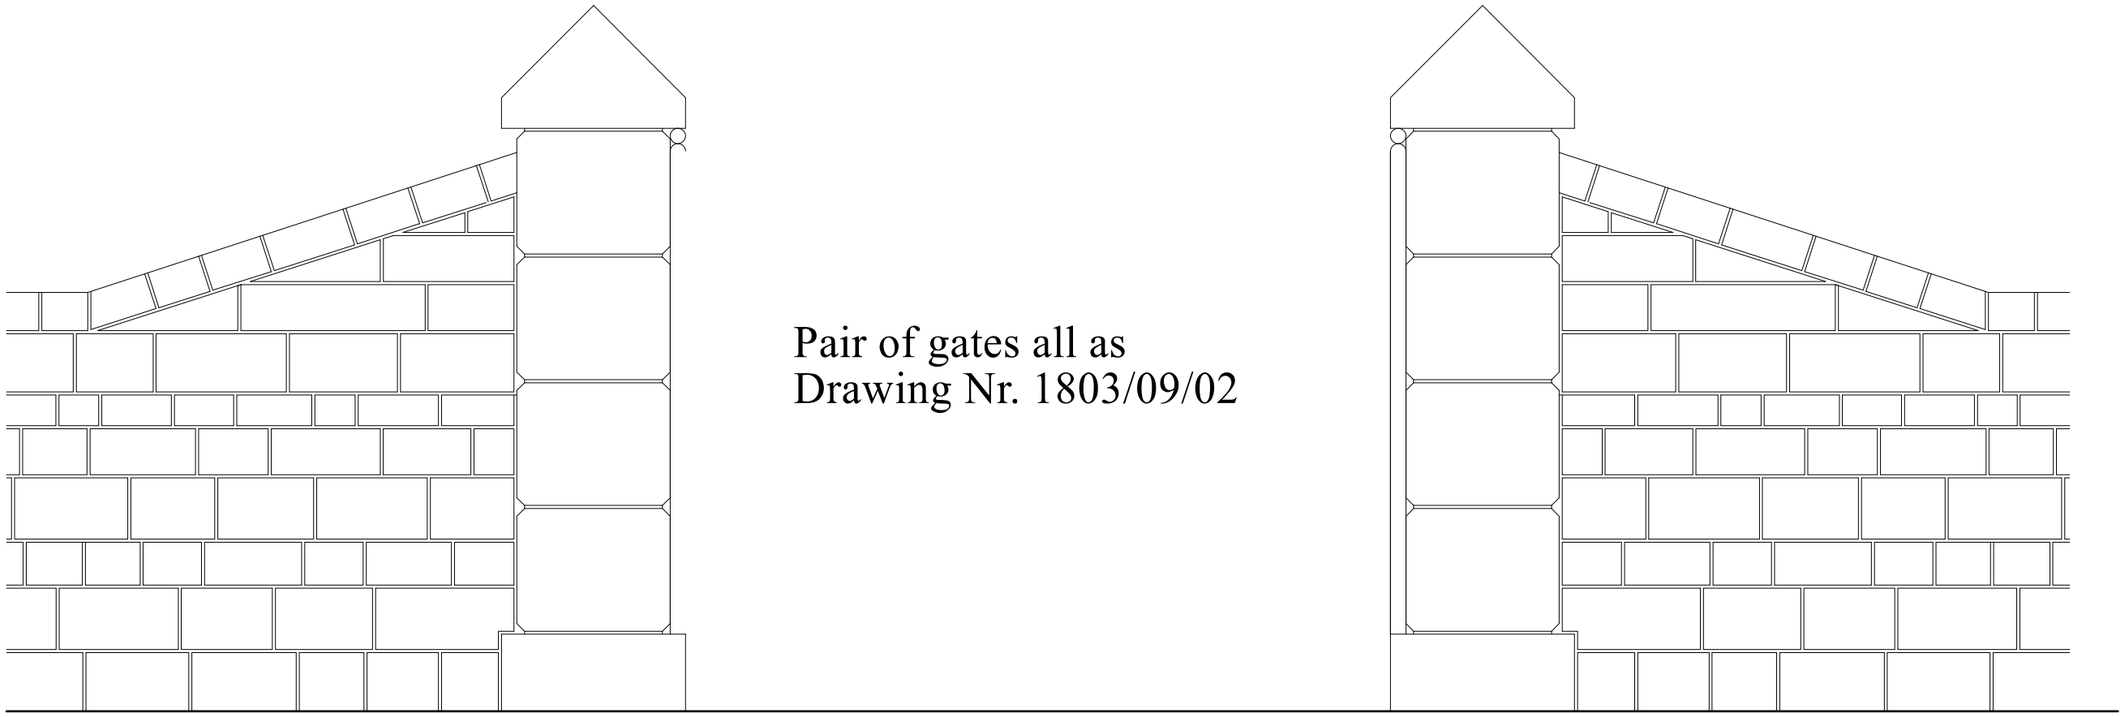

Pair of gates all as
Drawing Nr. 1803/09/02

ELEVATION OF MAIN GATES

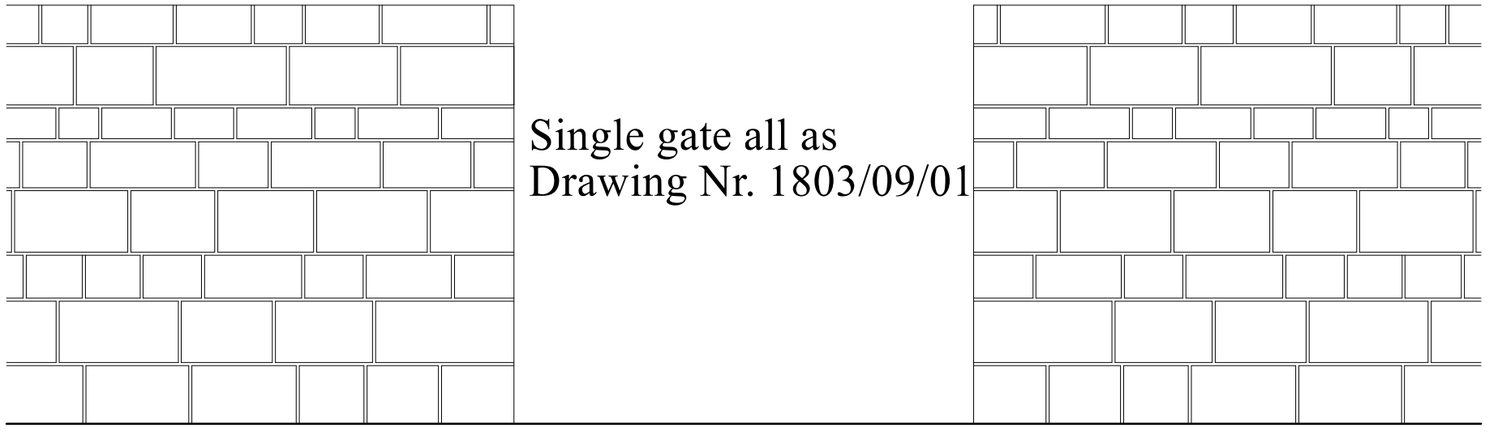

Single gate all as
Drawing Nr. 1803/09/01

ELEVATION OF SIDE GATE

ST. MARK'S CHURCH FOXT

DATE SEPTEMBER 2018

PROPOSED GATES

AT
FOXT,
STOKE-ON-TRENT.
ST10 2HN

SCALE:
ELEVATIONS 1:20

DRAWN BY:

MALCOLM SALES
QUANTITY SURVEYORS, DESIGNERS
& BUILDING COST CONSULTANTS
CURCHILL SUITE,
LULWORTH HOUSE,
51, HIGH STREET,
CHEADLE, STOKE-ON-TRENT,
STAFFS. ST10 1AR
TEL: 01538 757233
MOB: 07889 225437
E-MAIL: Malcolm.sales@salesqs.co.uk

FOR PLANNING
APPLICATION

DRAWING NR. 1803/09/04