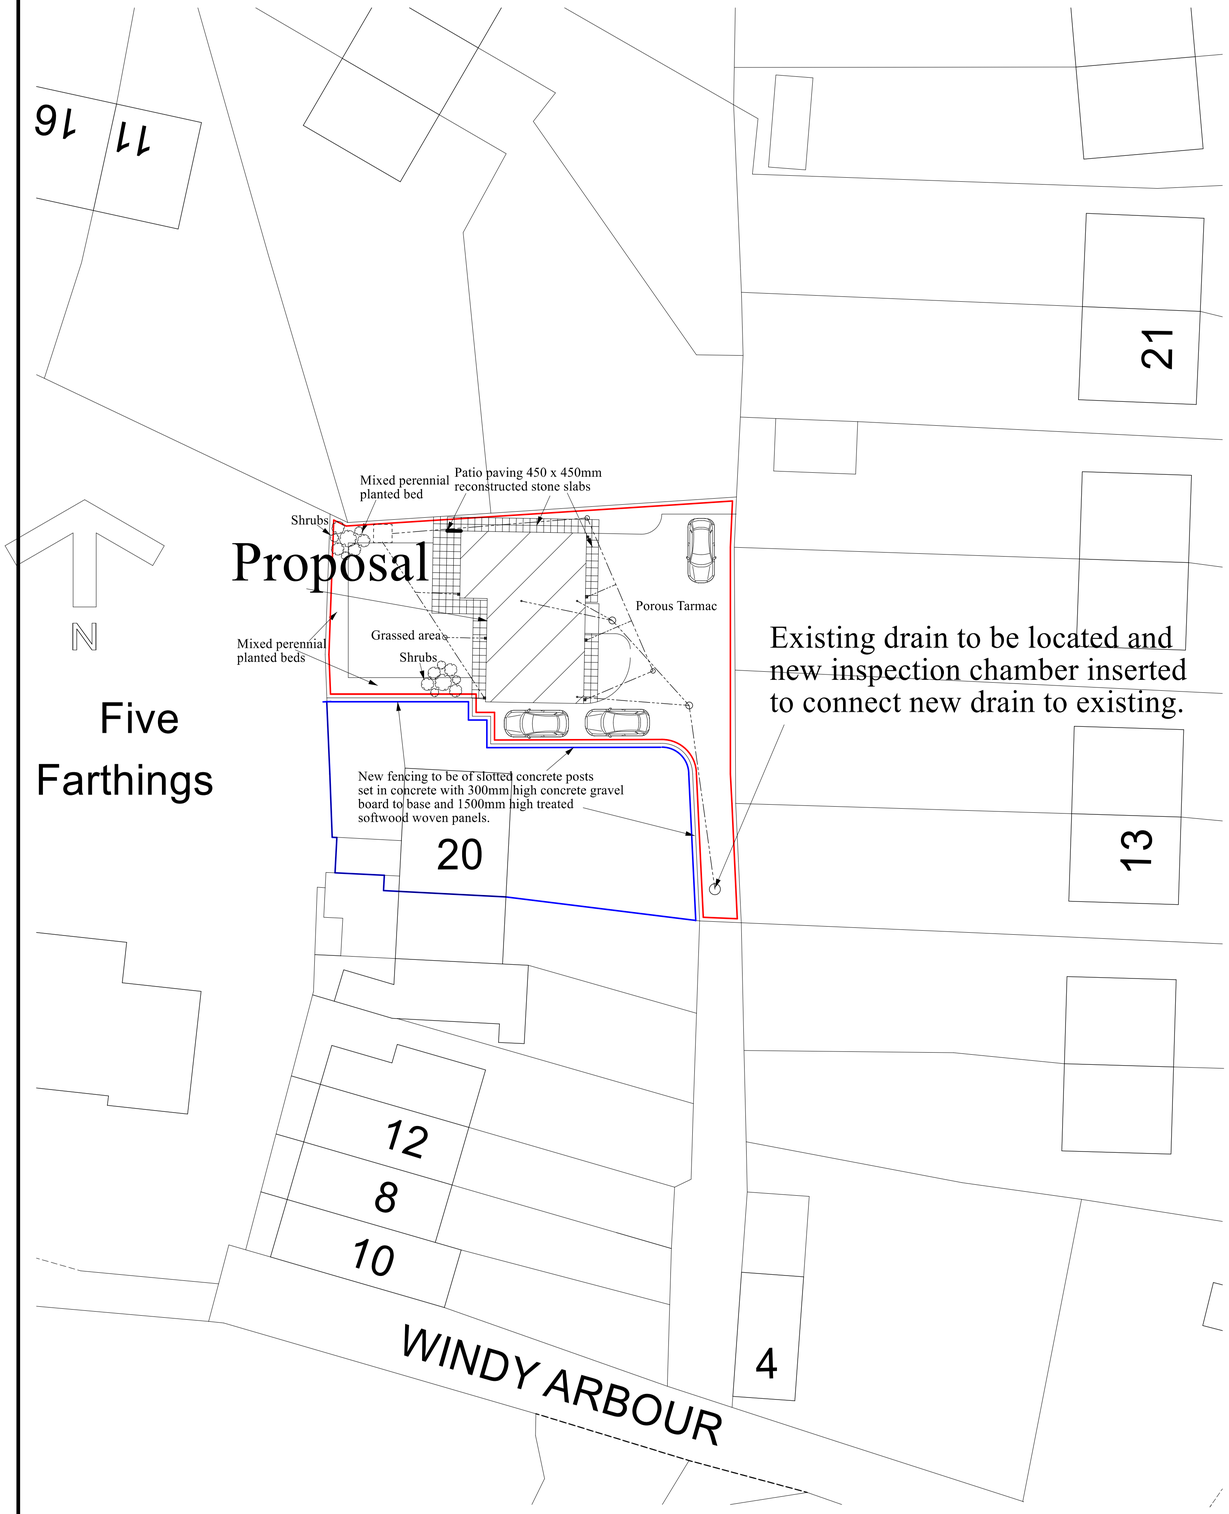

Ordnance Survey (c) Crown Copyright 2018. All rights reserved. Licence number 100022432

SITE PLAN



SOUTH ELEVATION

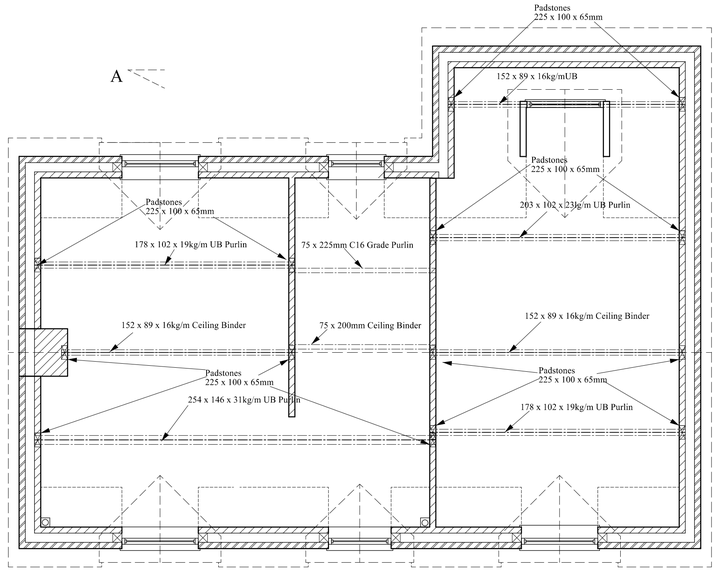

ROOF/CEILING PLAN

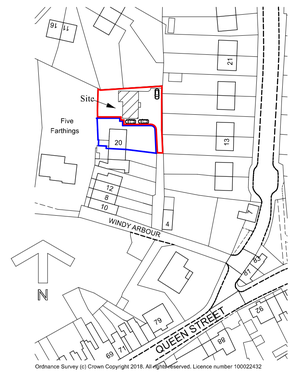

Ordnance Survey (c) Crown Copyright 2018. All rights reserved. Licence number 100022432

LOCATION PLAN

MS. N. ROBERTS

DATE SEPTEMBER 2018

PROPOSED NEW DWELLING

AT

20, WINDY ARBOUR,
CHEADLE,
STOKE-ON-TRENT.
ST10 1BL

SCALES:

ROOF/CEILING PLAN	1:50
SECTION	1:50
SITE PLAN	1:200
LOCATION PLAN	1:1250

DRAWN BY:

MALCOLM SALES
QUANTITY SURVEYORS, DESIGNERS
& BUILDING COST CONSULTANTS
CURCHILL SUITE,
LULWORTH HOUSE,
51, HIGH STREET,
CHEADLE, STOKE-ON-TRENT,
STAFFS. ST10 1AR
TEL: 01538 757233
MOB: 07889 225437
E-MAIL: Malcolm.sales@salesqs.co.uk

FOR BUILDING REGULATION APPLICATION

DRAWING NR. 1808/12/02