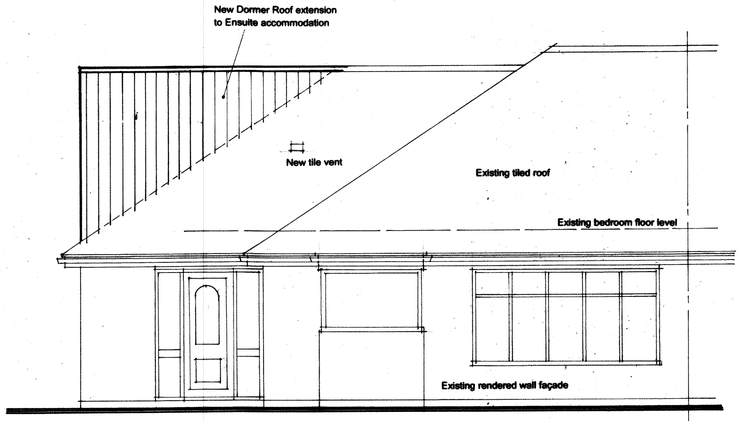

PROPOSED
FRONT ELEVATION

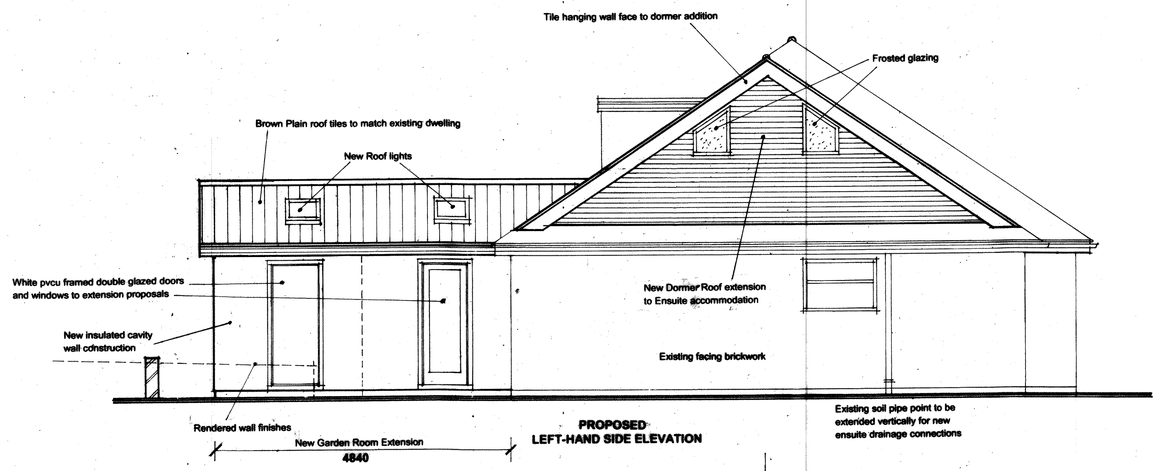

PROPOSED
LEFT-HAND SIDE ELEVATION

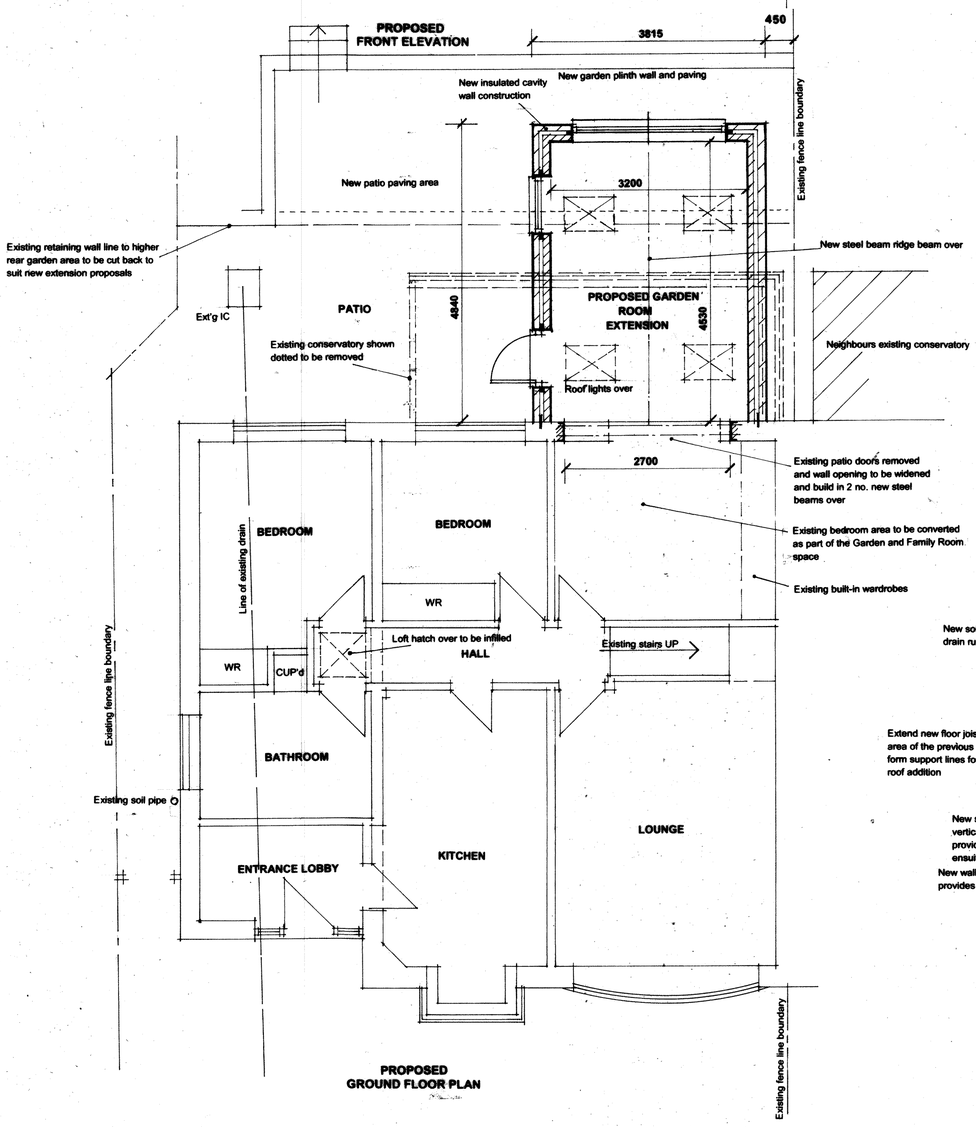

PROPOSED
GROUND FLOOR PLAN

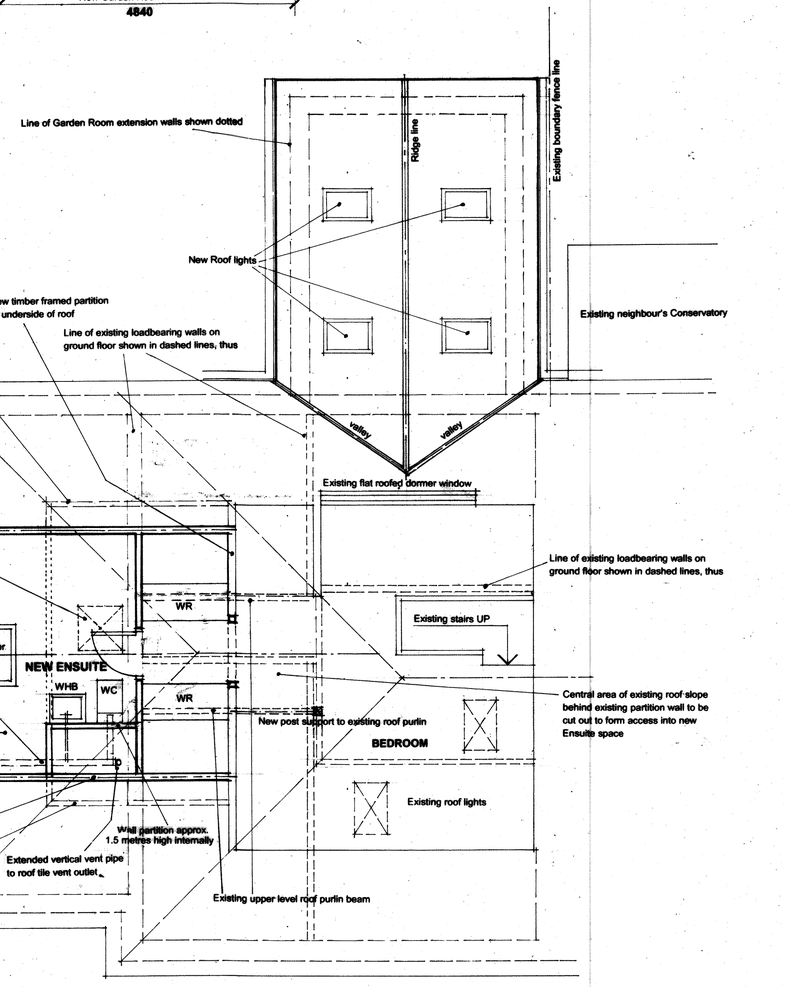

PROPOSED ROOF SPACE PLAN

SCALE 1:50

0m 1 m 2 m 3 m 4 m 5 m

Rev.	Description	By	Date

This drawing is copyright and should not be reproduced without permission.

All Dimensions to be checked on site before work is Commenced.

HARRISON WOOD

UNIT 3 , STUDIO 2
SILVERDALE ENTERPRISE CENTRE,
SILVERDALE ENTERPRISE PARK,
KENTS LANE , SILVERDALE,
NEWCASTLE-UNDER-LYME,
STAFFORDSHIRE. ST5 6SR.

- **Architecture**
- **Structural Design Services**
- **Building, Construction and Property Consultants**
- **Surveying and Project Co-Ordination**
- **Building Litigation and Expert Witness Services**

Office Tele No. 01782 – 711144
Mobile Tele No. 07970 - 306368

Email : harrisonwood.consult@gmail.com
Web : www.harrison-wood-architecture.co.uk

Client
MR AND MRS C. HILL

Project
PROPOSED SINGLE STOREY REAR GARDEN ROOM EXTENSION AND ROOF SPACE EXTENSION TO FORM NEW ENSUITE BATHROOM AT 3 HALDEARN AVENUE, CAVERSWALL, STOKE-ON-TRENT, ST11 9EH.

Scales	Drawing Size
1 : 50	A1
Date	**Drawn By**
SEPTEMBER 2018	MAL

Title
PLANNING DRAWING
NEW PROPOSALS DRAWING

Drawing No.	Revision
HWA 1596 / 001	