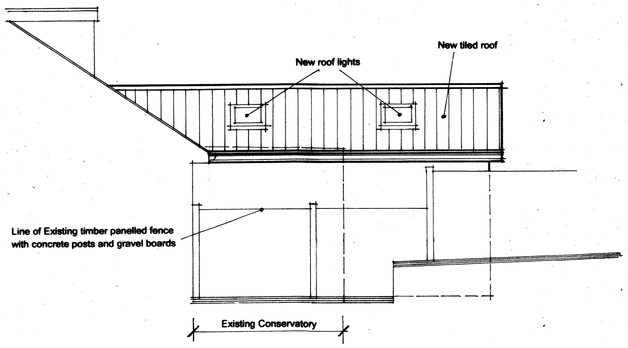

PROPOSED RIGHT HAND SIDE ELEVATION TO NEW GARDEN ROOM EXTENSION FACING NEIGHBOUR

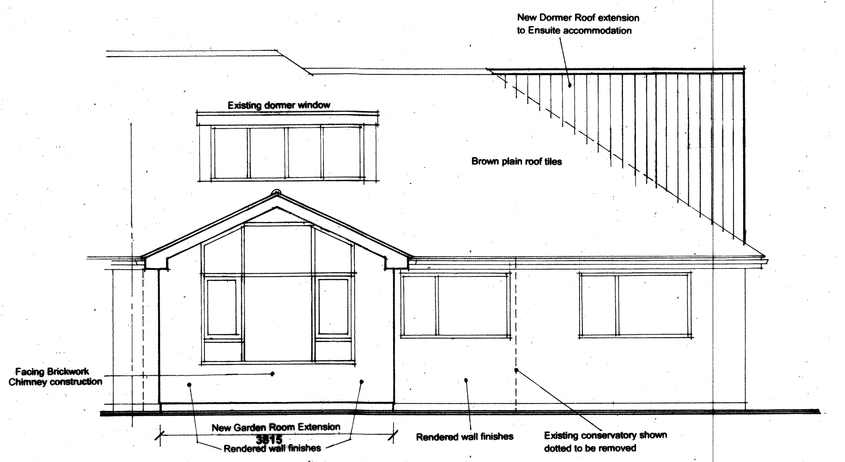

PROPOSED REAR ELEVATION

SCALE 1:50

0m 1 m 2 m 3 m 4 m 5 m

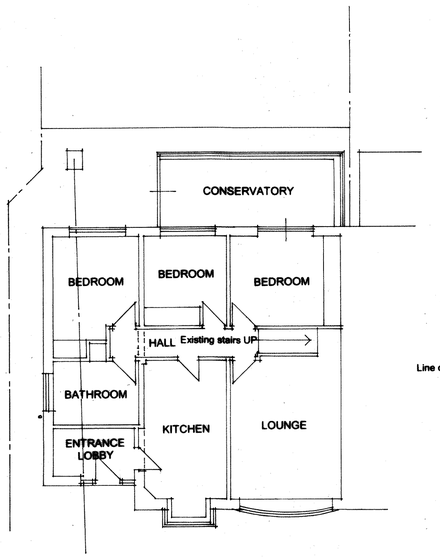

EXISTING GROUND FLOOR PLAN

SCALE 1 : 100

SCALE 1:100

0m 1m 2m 3m 4m 5m 6m 7m 8m 9m 10m

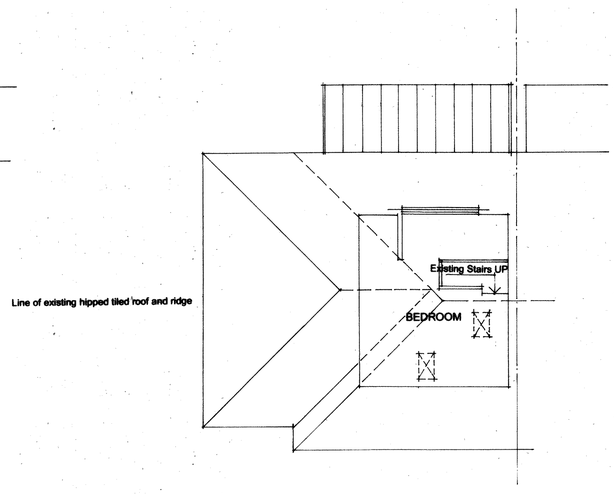

EXISTING ROOF SPACE PLAN

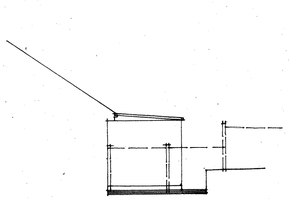

EXISTING RIGHT HAND SIDE ELEVATION TO CONSERVATORY FACING NEIGHBOUR

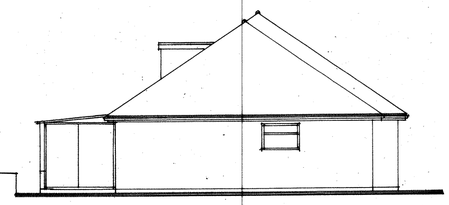

EXISTING LEFT HAND SIDE ELEVATION

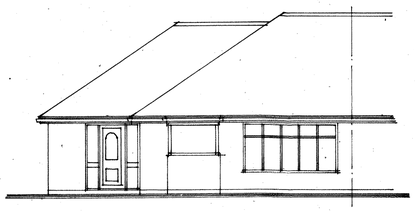

EXISTING FRONT ELEVATION

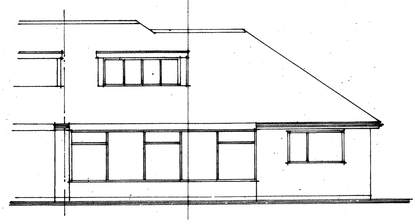

EXISTING REAR ELEVATION

Rev.	Description	By	Date

This drawing is copyright and should not be reproduced without permission.

All Dimensions to be checked on site before work is Commenced.

HARRISON WOOD

UNIT 3, STUDIO 2,
SILVERDALE ENTERPRISE CENTRE,
SILVERDALE ENTERPRISE PARK,
KENTS LANE, SILVERDALE,
NEWCASTLE-UNDER-LYME,
STAFFORDSHIRE, ST5 6SR

- **Architecture**
- **Structural Design Services**
- **Building, Construction and Property Consultants**
- **Surveying and Project Co-Ordination**
- **Building Litigation and Expert Witness Services**

Office Tele No. 01782 – 711144
Mobile Tele No. 07970 - 368358

Email : harrisonwood.consult@gmail.com
Web : www.harrison-wood-architecture.co.uk

Client
MR AND MRS C. HILL

Project
PROPOSED SINGLE STOREY REAR GARDEN ROOM EXTENSION AND ROOF SPACE EXTENSION TO FORM NEW ENSUITE BATHROOM AT 3 HALDEARN AVENUE, CAVERSWALL, STOKE-ON-TRENT, ST11 9EH.

Scales	Drawing Size
1 : 50 + 1 : 100	A1
Date	**Drawn By**
SEPTEMBER 2018	MAL

Title
EXISTING PLANS + ELEVATIONS + NEW PROPOSALS

Drawing No.	Revision
HWA 1596 / 002	