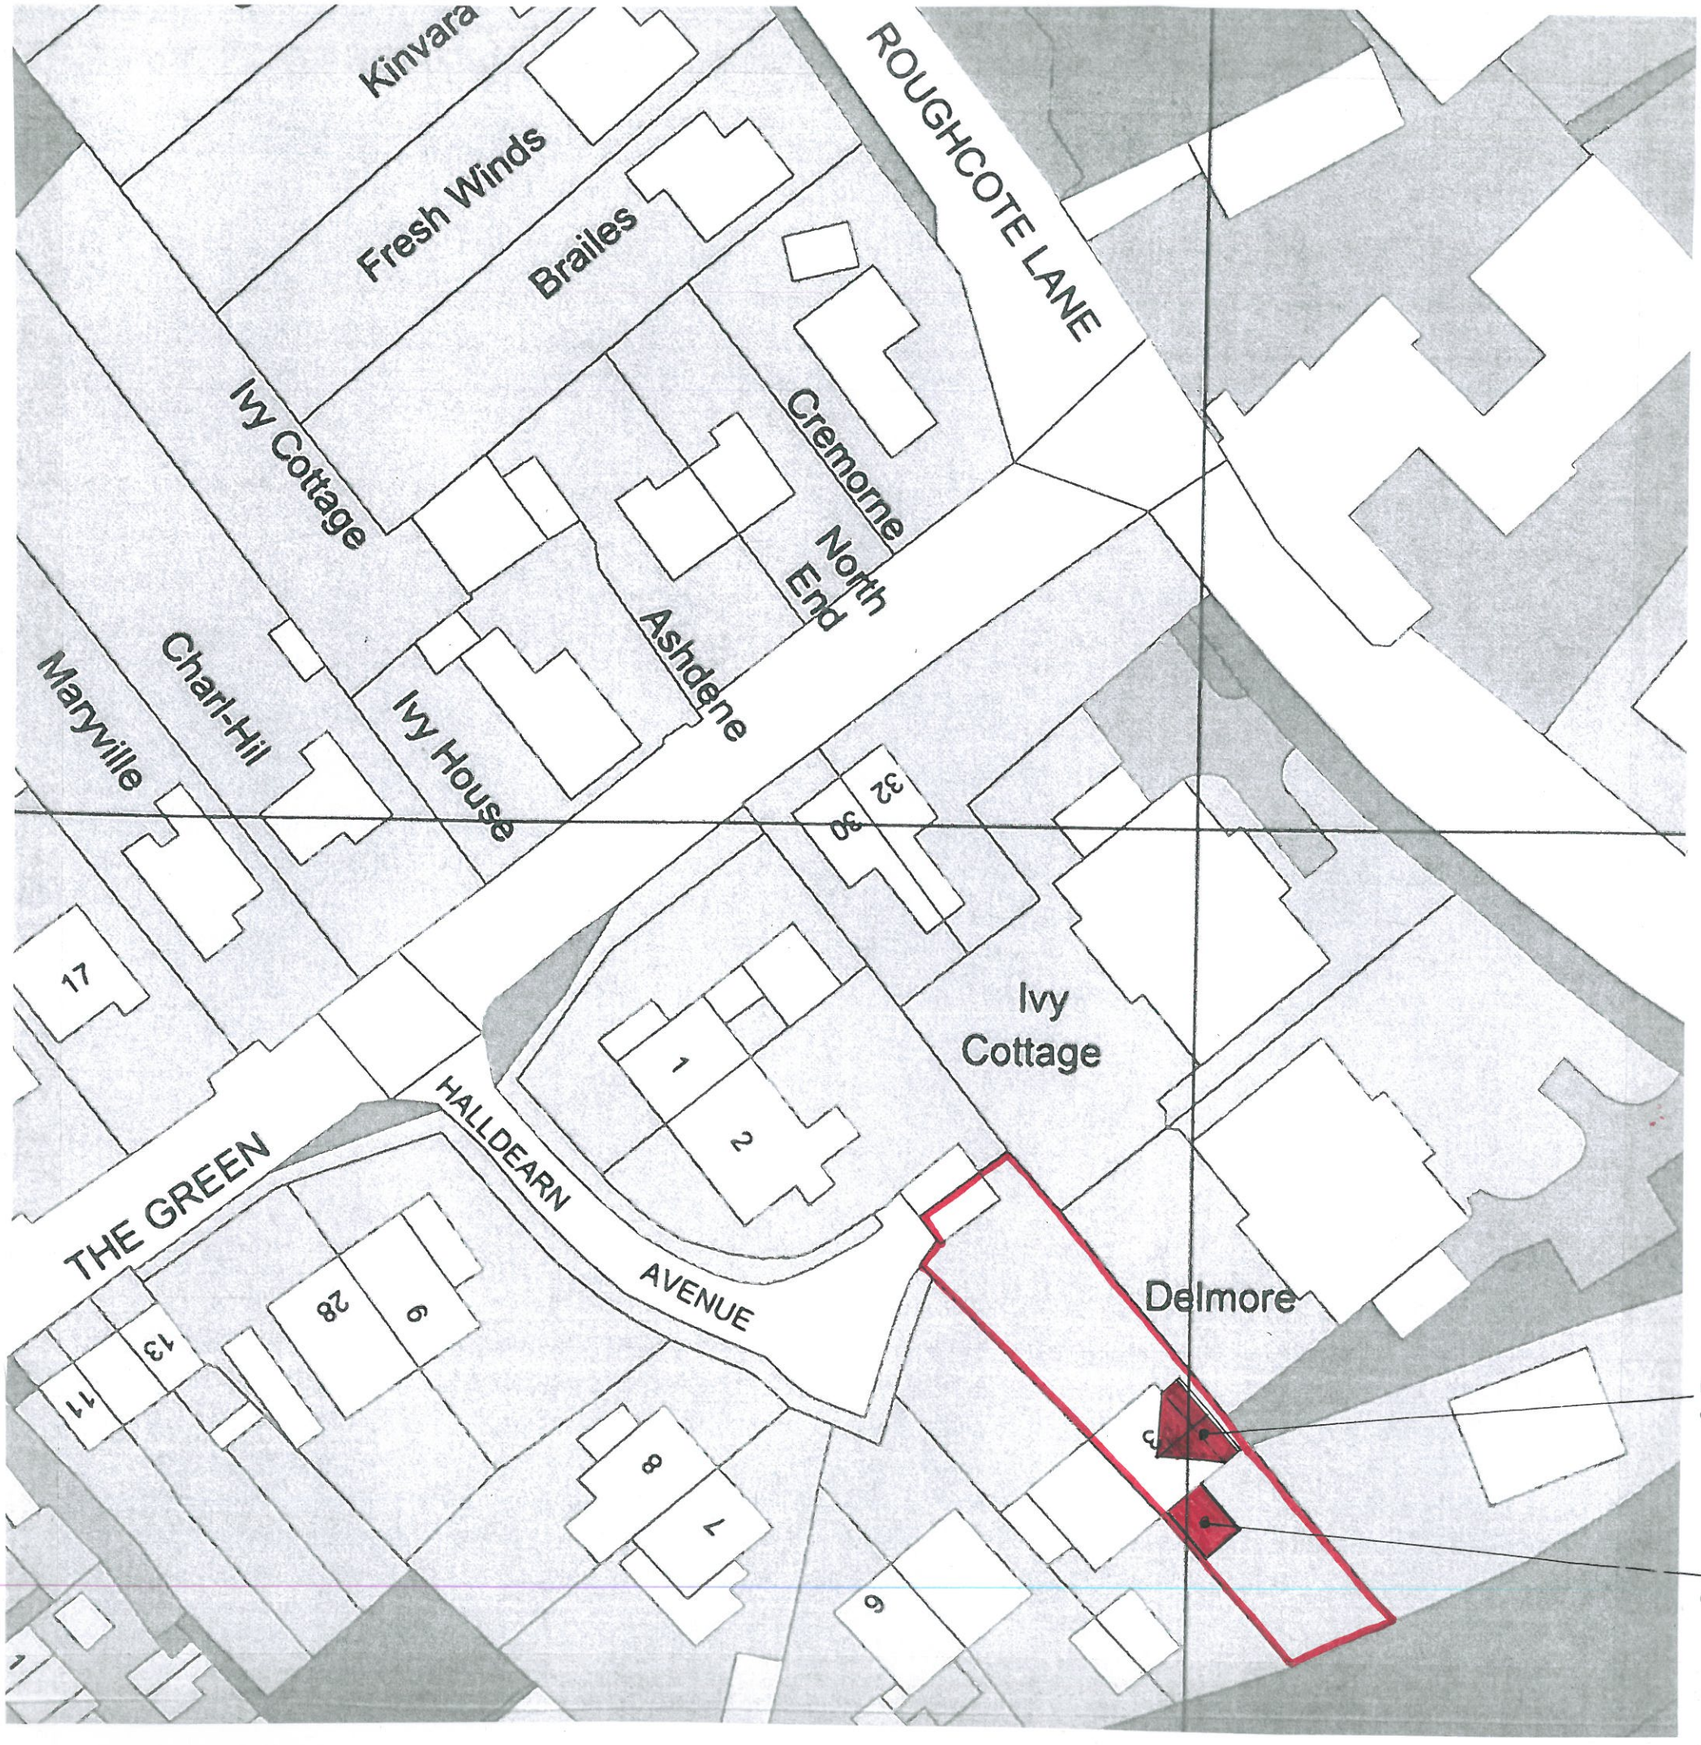

SCALE 1:500

0m 10m 20m 30m 40m 50m

Ordnance Survey Copyright Licence

This plan has been reproduced from Ordnance Survey Map information with the permission of HM Stationery Office.

Harrison Wood is licenced to reproduce Ordnance Survey Copyright material under Licence No 100006611

MR AND MRS C. HILL

PROPOSED SINGLE STOREY REAR GARDEN ROOM EXTENSION AND ROOF SPACE EXTENSION TO FORM NEW ENSUITE BATHROOM AT 3 HALDEARN AVENUE, CAVERSWALL, STOKE-ON-TRENT, ST11 9EH.

HWA 1596 / 003 **SEPTEMBER 2018**

BLOCK PLAN 1 : 500 SCALE **A3**

Existing hipped tiled roof to be extended as side dormer extension

Garden Room extension

HARRISON WOOD
Architecture + Construction Consultants
Structural Design Services
Martin A. Levie
BA(Hons)Arch. ICIOB. FFB.

Unit 3, Studio 2, Silverdale Enterprise Centre,
Silverdale Ent. Park, Kents Lane, Silverdale,
Newcastle-under-Lyme, Staffs, ST5 6SR

Tele : 01782 - 711144
Mob : 07970 - 308358
E : harrisonwood.consult@gmail.com
Property Consultant and Registered Building Expert Witness