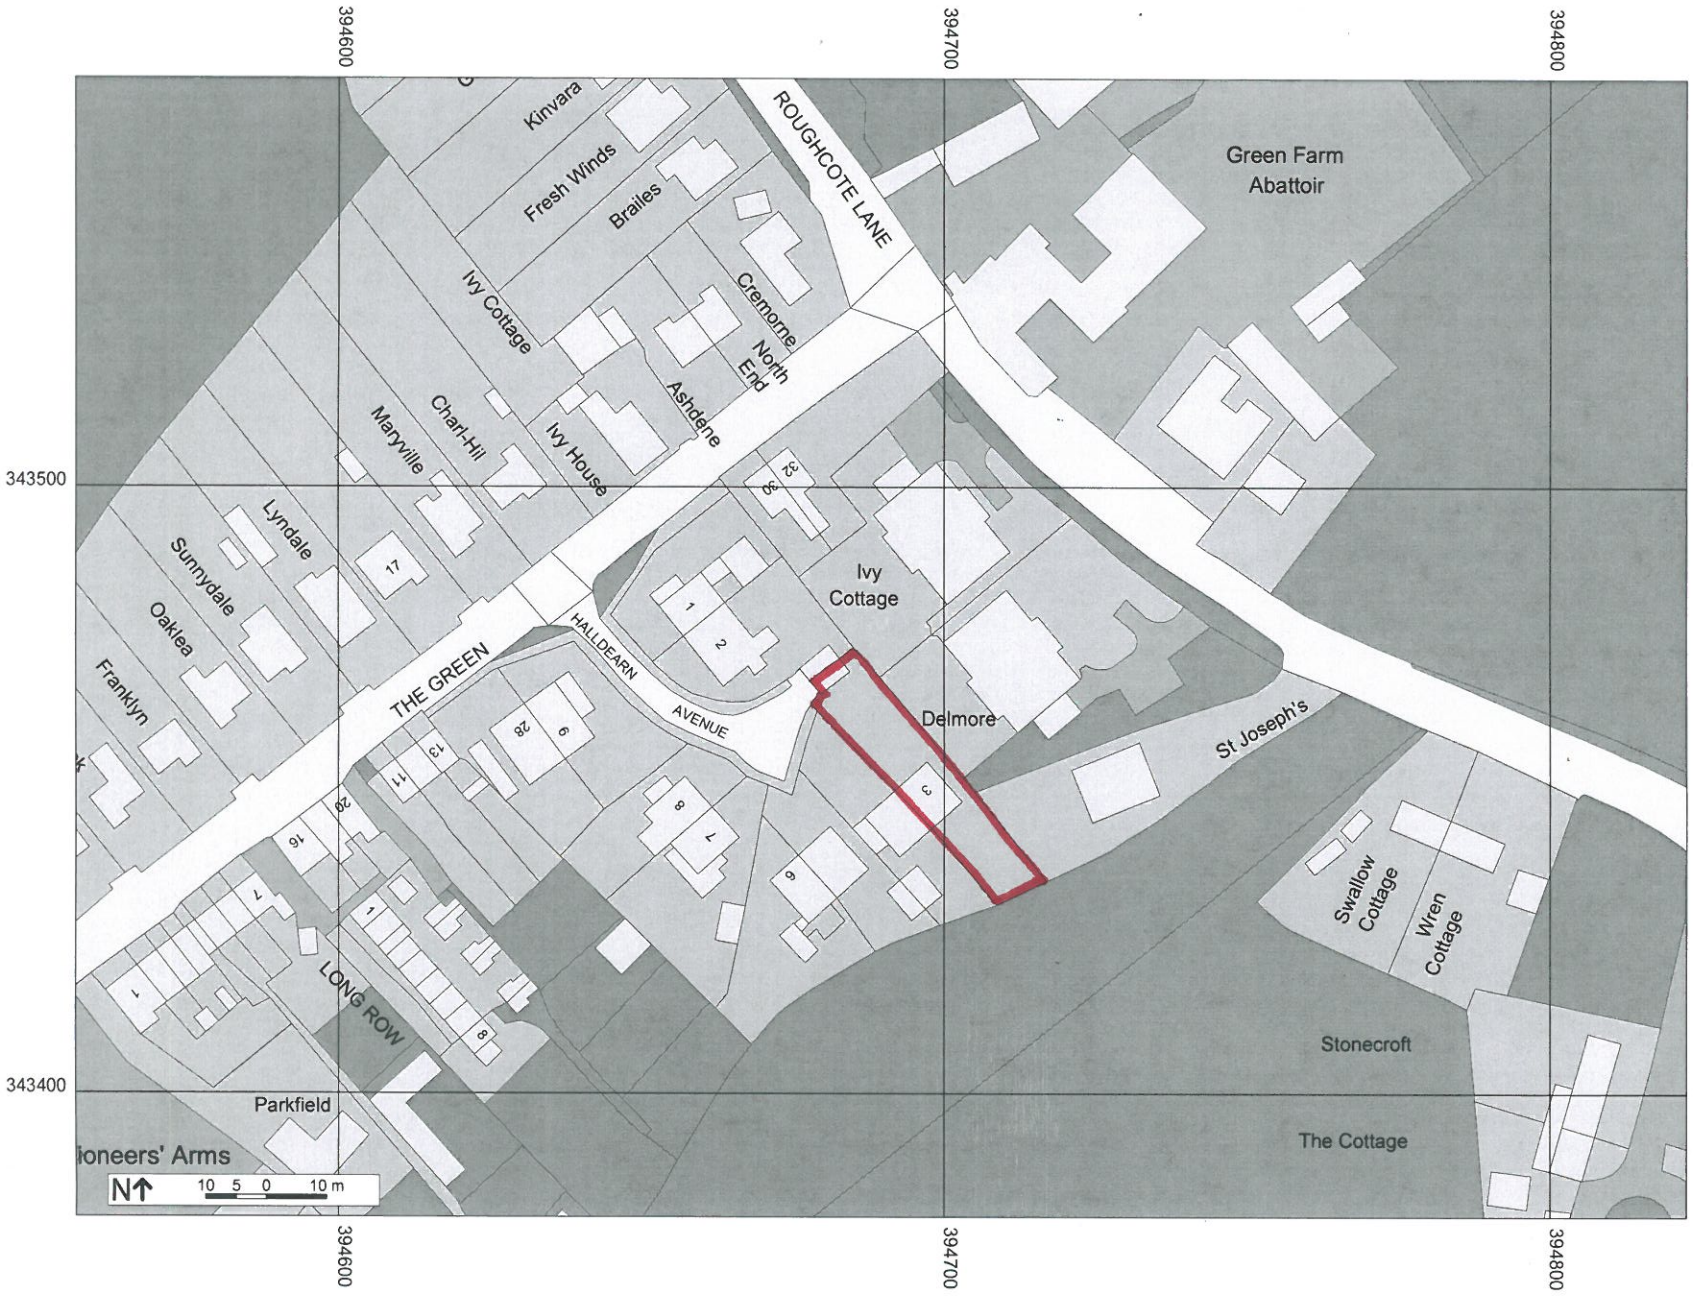

LOCATION PLAN

3 HALDEARN AVENUE
CAVERSWALL
STOKE-ON-TRENT
STAFFS ST11 9EH

Map Information

Scale	1:1250
Date:	11/09/18

HWA 1596 / 004

Map data

© Crown Copyright 2018 OS 100047514

FIND
PROFESSIONAL MAPPING INTELLIGENCE
Created at findmaps.co.uk

A4