

SIDE ELEVATION
(SCALE 1:100)

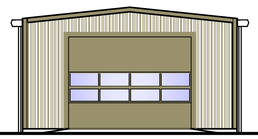

FRONT ELEVATION
(SCALE 1:100)

1m SCALE 1:100

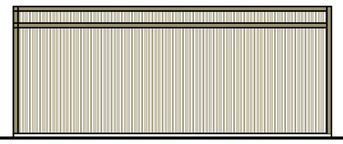

SIDE ELEVATION
(SCALE 1:100)

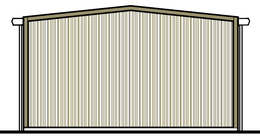

REAR ELEVATION
(SCALE 1:100)

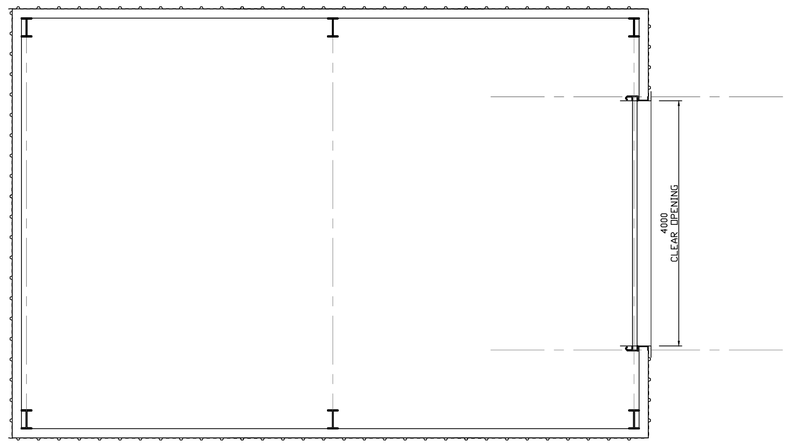

PROPOSED PLAN
(SCALE 1:50)

1m SCALE 1:50

Rev	Details	Date	By
B	BARN REDUCED IN SIZE TO 7x10m	03/07/17	IC
A	BARN REDUCED IN SIZE TO 7x15m	13/04/17	IC

All dimensions given are to be verified on site by the responsible contractor. This drawing must not be scaled.
The copyright of this drawing and design is vested in the Architect and must not be copied or reproduced without written consent.

Barnett Ratcliffe Partnership
Architects and Development Consultants
The Old Library Rowley Street
Stafford ST16 2RH
Tel: 01785 255088
Fax: 01785 259369
Email: info@barnettratcliffe.co.uk

Client MR J LATHAM

Project PROPOSED AGRICULTURAL BUILDING
CAVERSWALL COMMON,
STOKE ON TRENT, STAFFS

Drawing PROPOSED PLANS AND ELEVATIONS

Drawn By IC	Scale AS NOTED @	Sheet A1	Sta PL	Rev
Check By	Date 03/17	Drawing No 1701/20/PL/01		B