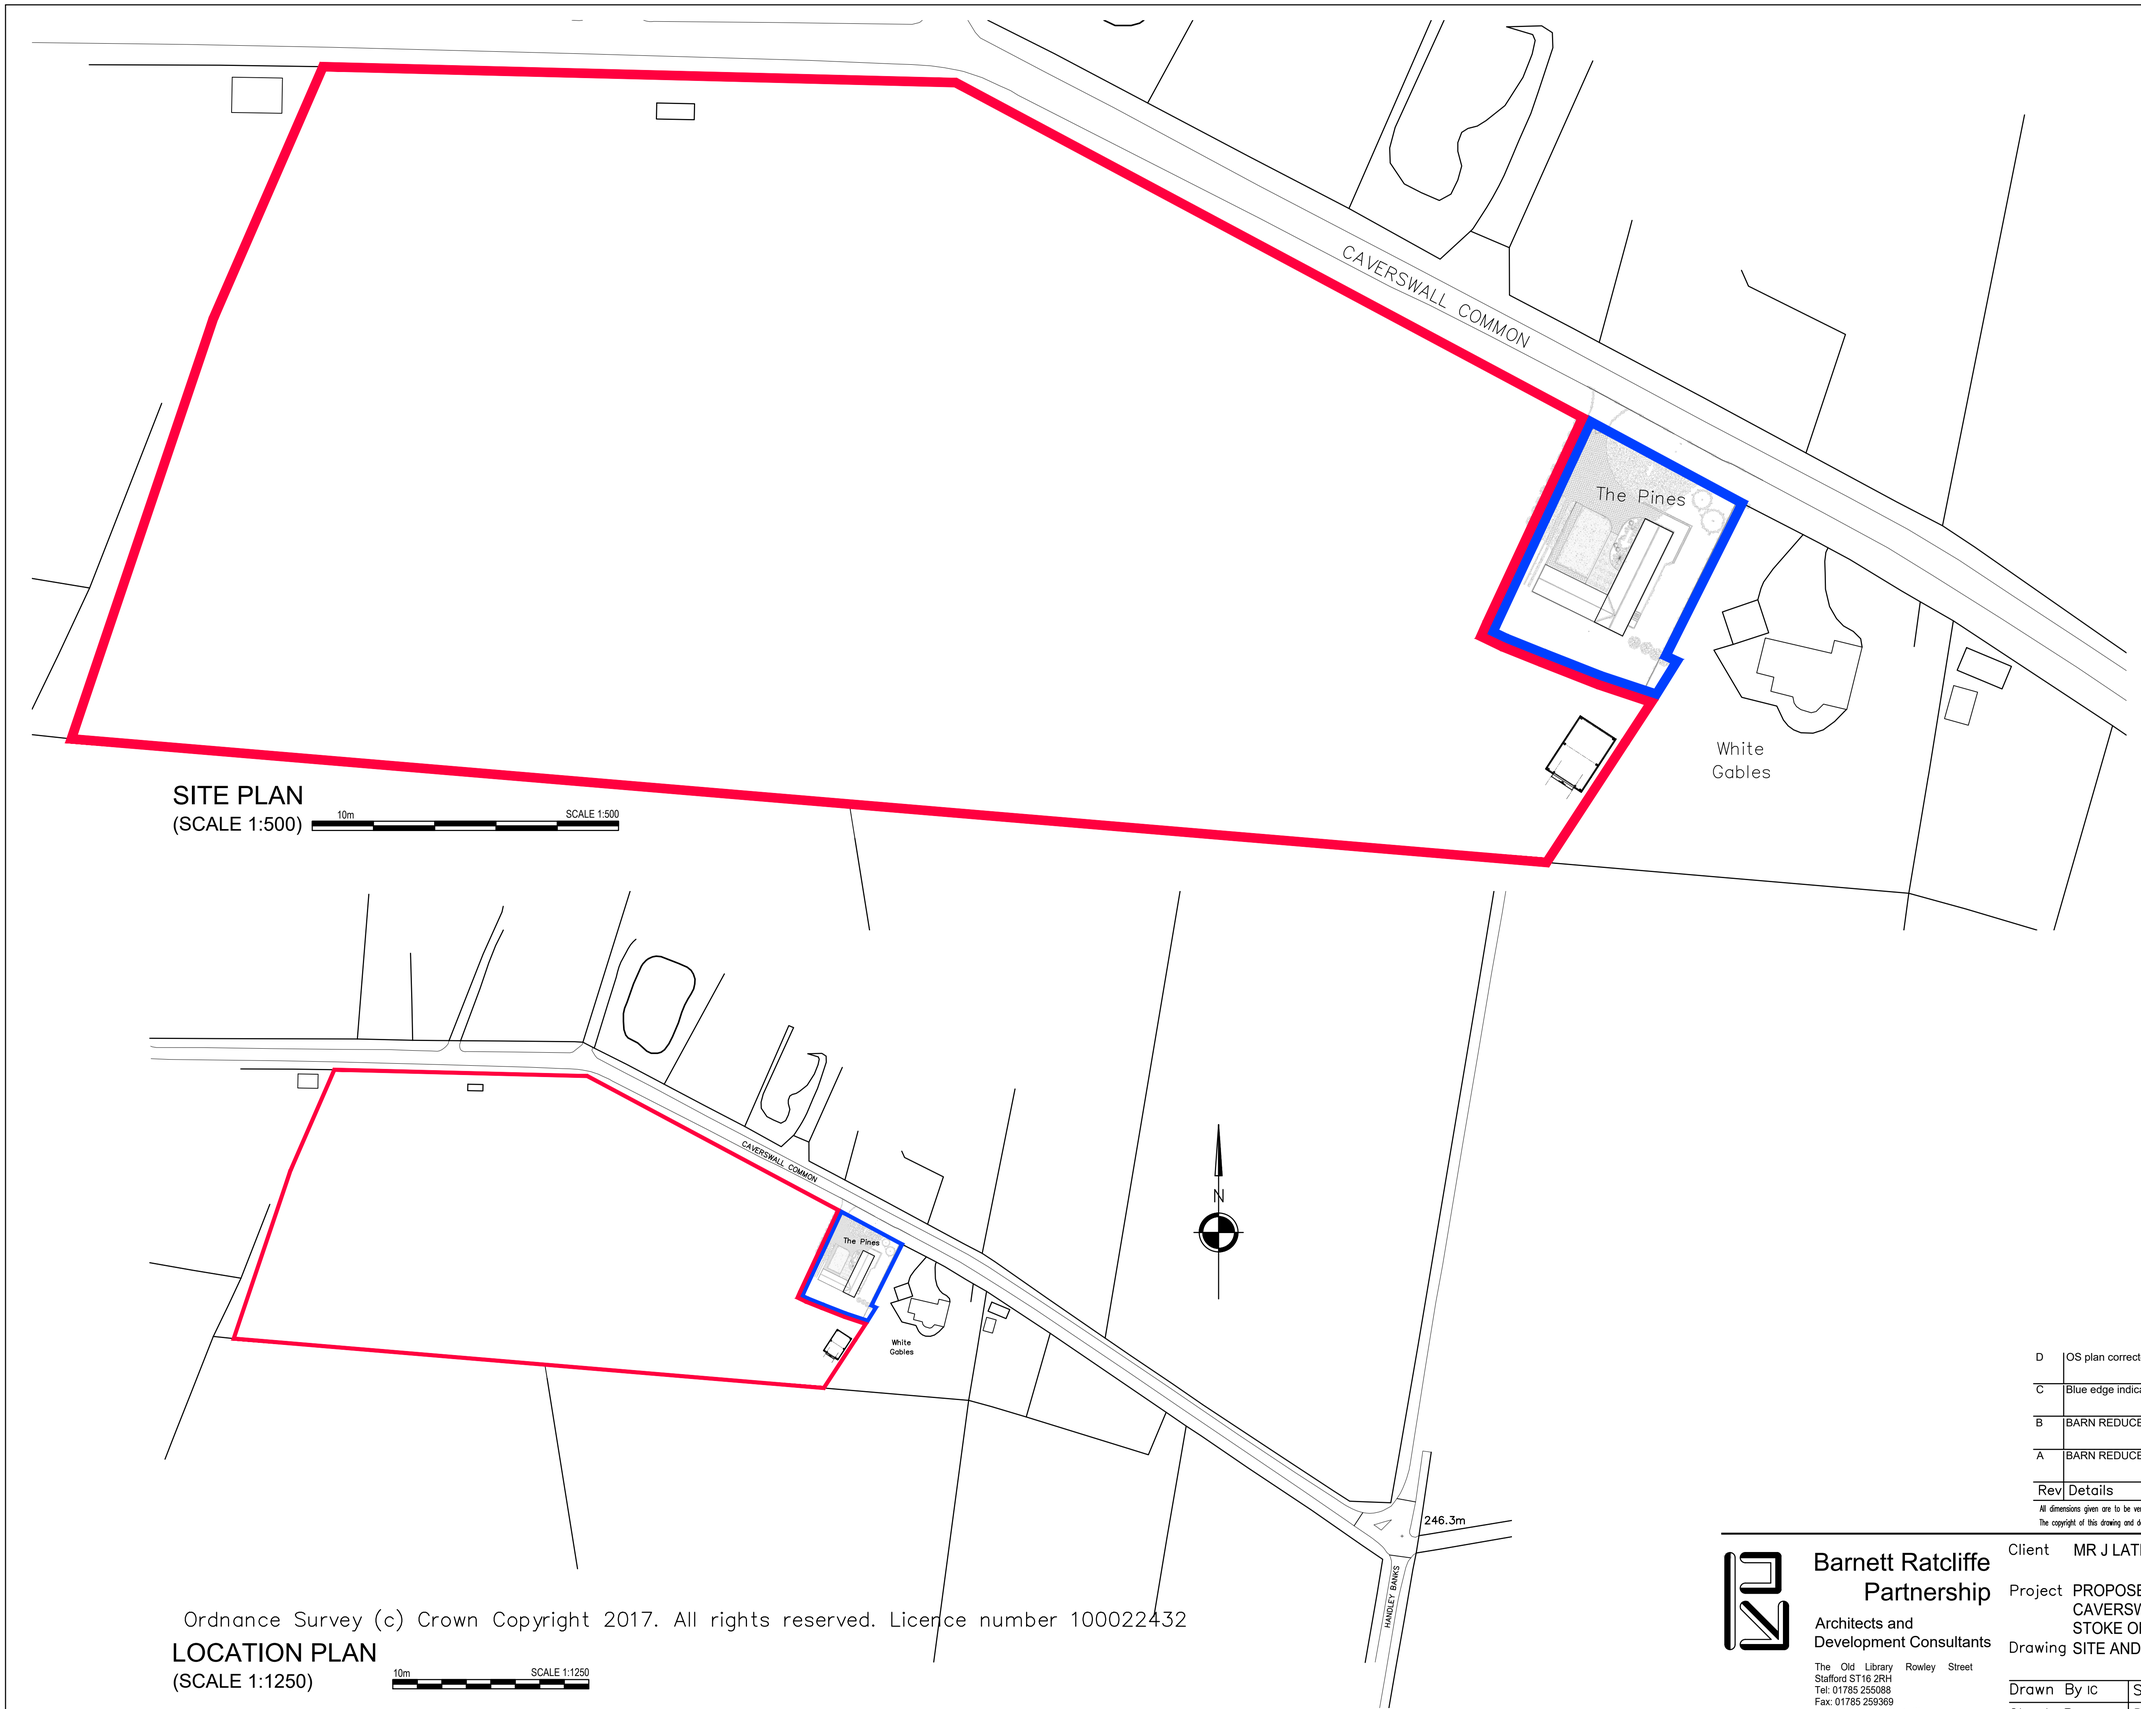

SITE PLAN
(SCALE 1:500) 10m SCALE 1:500

LOCATION PLAN
(SCALE 1:1250) 10m SCALE 1:1250

Ordnance Survey (c) Crown Copyright 2017. All rights reserved. Licence number 100022432

Rev	Details	Date	By
D	OS plan corrected	12/09/18	IC
C	Blue edge indicated around residential curtilage	05/09/18	IC
B	BARN REDUCED IN SIZE TO 7x10m	03/07/17	IC
A	BARN REDUCED IN SIZE TO 7x15m AND RELOCATED	13/04/17	IC

All dimensions given are to be verified on site by the responsible contractor. This drawing must not be scaled.

The copyright of this drawing and design is vested in the Architect and must not be copied or reproduced without written consent.

Barnett Ratcliffe Partnership
Architects and Development Consultants
The Old Library Rowley Street
Stafford ST16 2RH
Tel: 01785 255088
Fax: 01785 259369
Email: info@barnettratcliffe.co.uk

Client MR J LATHAM

Project PROPOSED AGRICULTURAL BUILDING
CAVERSWALL COMMON,
STOKE ON TRENT, STAFFS

Drawing SITE AND LOCATION PLANS

Drawn By IC	Scale AS NOTED@	Sheet A1	Sta PL	Rev
Check By	Date 03/17	Drawing No 1701/20/PL/02		D