Notes:
This drawing is copyright.

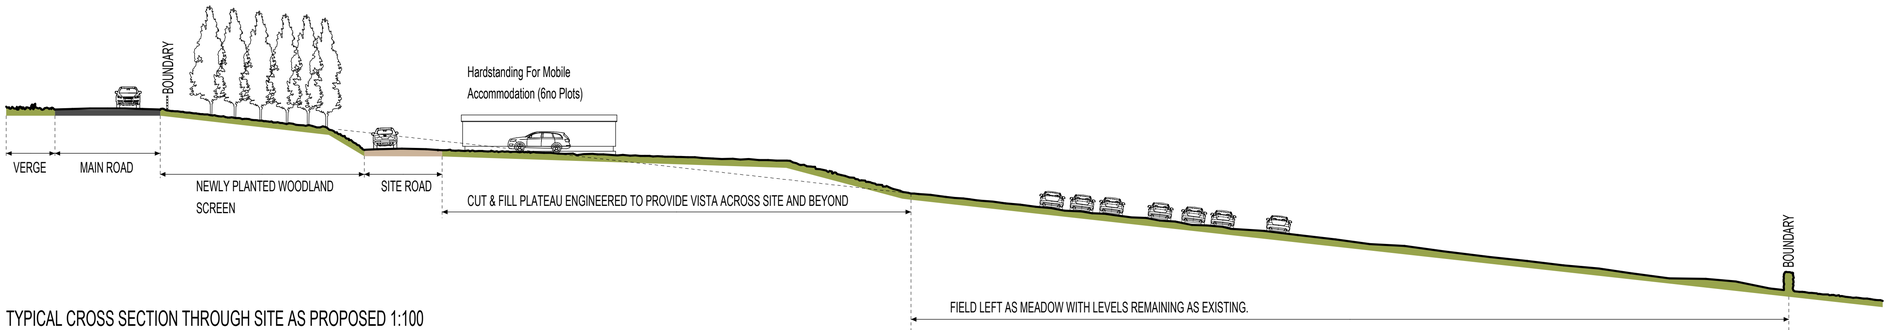

TYPICAL CROSS SECTION THROUGH SITE AS PROPOSED 1:100

BUILDINGS SHOWN ARE INDICATIVE ONLY



KEY

	CONCRETE HARDSTANDING APPROX 12.2 x 3.6m, COMPLETE WITH FOUL DRAINAGE TO SEPTIC TANK AND ELECTRIC HOOK UP. SUITABLE FOR STATIC CARAVANS / TOURING CARAVAN / MOTOR HOMES OR STATIC CABIN
	FACILITY FOR EMPTYING CHEMICAL TOILETS TO BE COLLECTED BY TANKER
	FLAT GRASS PITCHES FOR TENTS WITH ELECTRIC HOOK UP.
	PITCHES FOR TENTS WITHIN WOODLAND WITH ELECTRICITY HOOK UP POINTS
	NEWLY PLANTED WOODLAND OF VARIED NATIVE SPECIES
	NEW SEPTIC TANK

Ordnance Survey (c) Crown Copyright 2018. All rights reserved. Licence number 100022432

0 10 20 30 40 50m

SCALE 1:1250 @ A3

Revisions
E 18:9:18 FURTHER AMENDMENTS REQUESTED BY SMDC
D 11:9:18 INDICATIVE TEXT REMOVED
C 22:8:2018 AMENDMENT TO LAYOUT AND CROSS SECTION
B 10:8:2018 ADDITIONAL INFORMATION SHOWN

Client

LAND OFF MAIN ROAD,
HOLLINGTON, STOKE ON TRENT, ST10 4HX.

Contract

PROPOSED CHANGE OF USE

Drawing Title

PROPOSED SITE PLAN

Date 19th JULY 2018	Contract Number 5673
Scale 1:500	
Drg. no. 5673-001	Revision Suffix B C D E

ellis•hillman partnership
Chartered Architects
Holly Lodge, Silverdale Road, Wolstanton,
Newcastle, Staffs. ST5 8BQ
Telephone: 01782 633116
FAX: 01782 717487
E mail: admin@ellishillmanpartnership.co.uk