Notes:
This drawing is copyright.

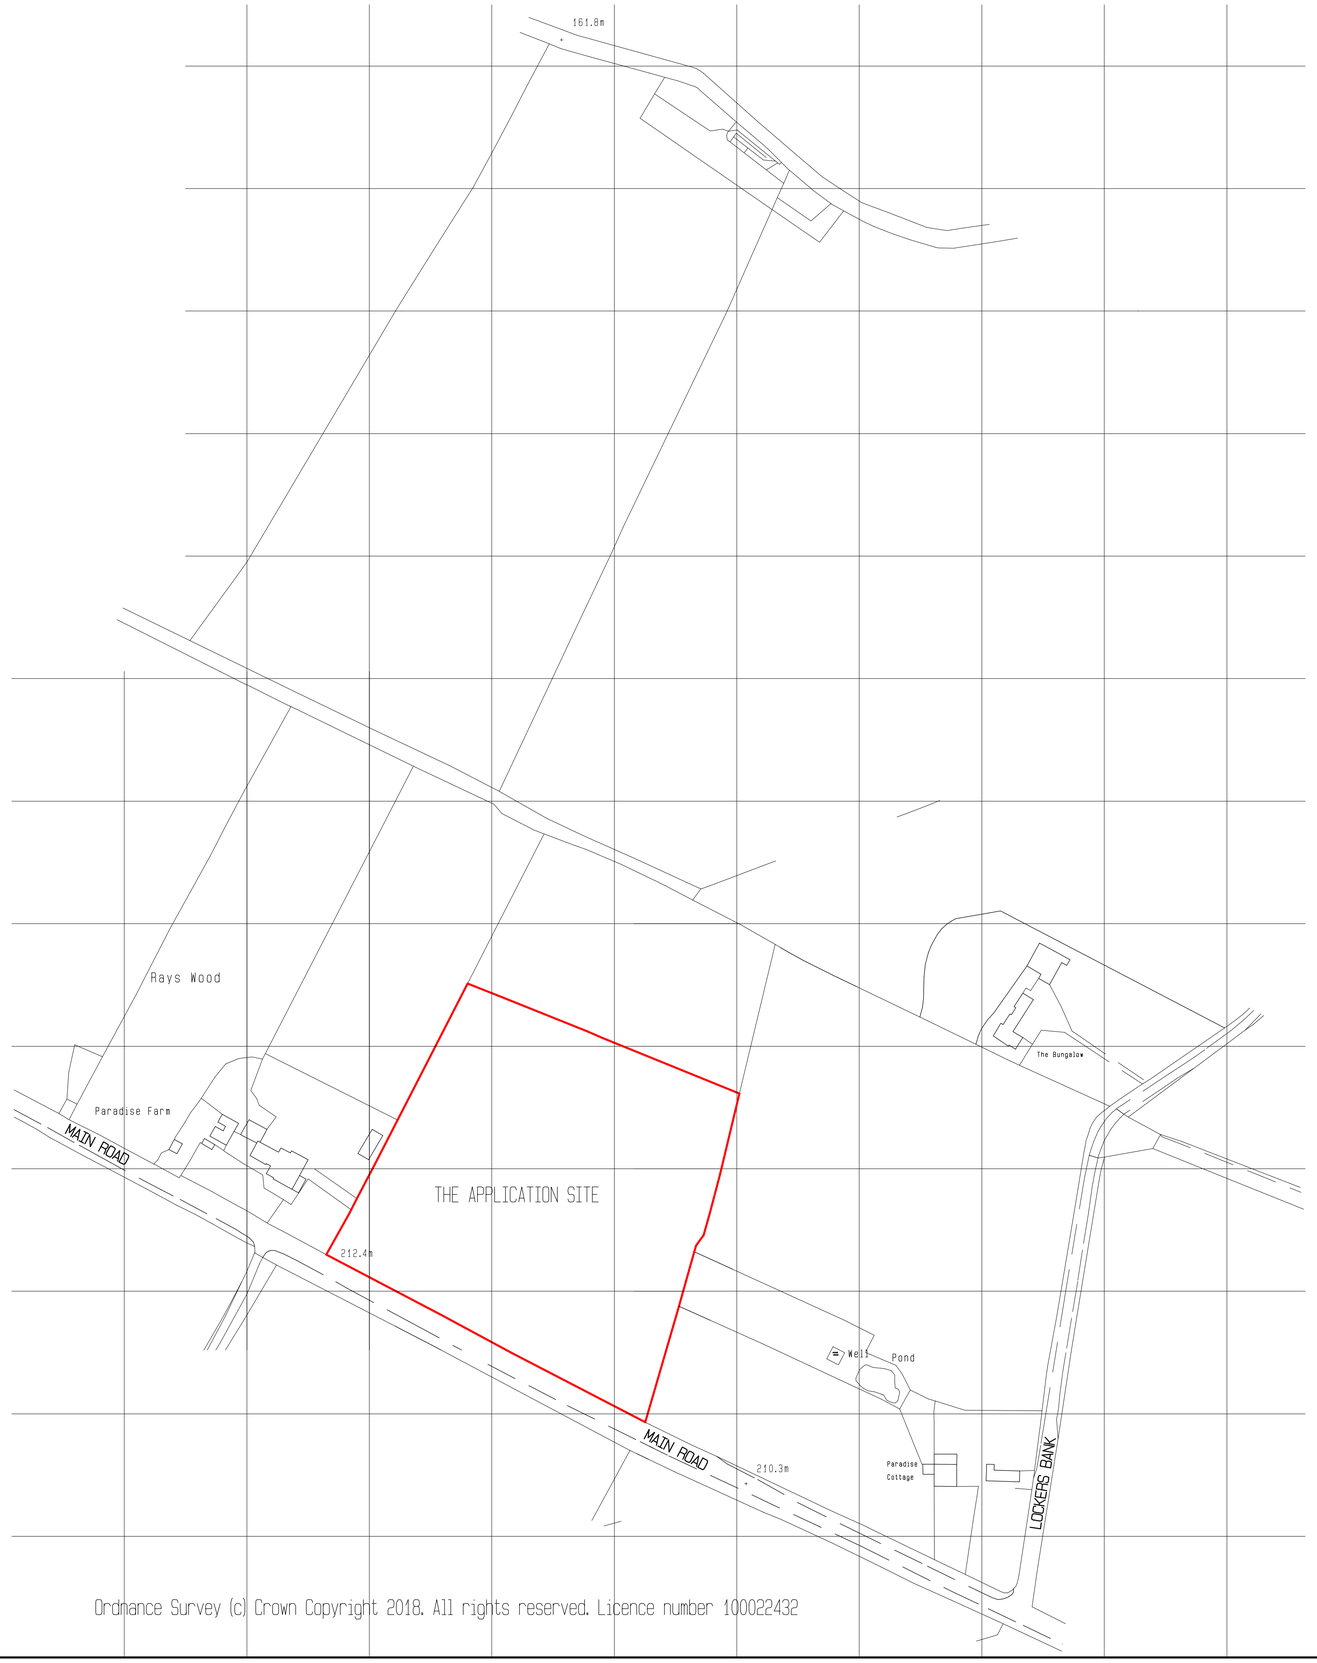

Ordnance Survey (c) Crown Copyright 2018. All rights reserved. Licence number 100022432

N

0 10 20 30 40 50m

SCALE 1:1250 @ A3

Revisions

Client

PARADISE FARM, MAIN ROAD,
HOLLINGTON, STOKE ON TRENT, ST10 4HX.

Contract

PROPOSED CHANGE OF USE

Drawing Title

LOCATION PLAN

Date 11th JULY 2018	Contract Number 5673
Scale 1:1250	
Drg. no. 1:200	Revision Suffix

ellis•hillman partnership
Chartered Architects
Holly Lodge, Silverdale Road, Wolstanton,
Newcastle, Staffs. ST5 8BQ
Telephone: 01782 633116
FAX: 01782 717487
E mail: admin@ellishillmanpartnership.co.uk