North

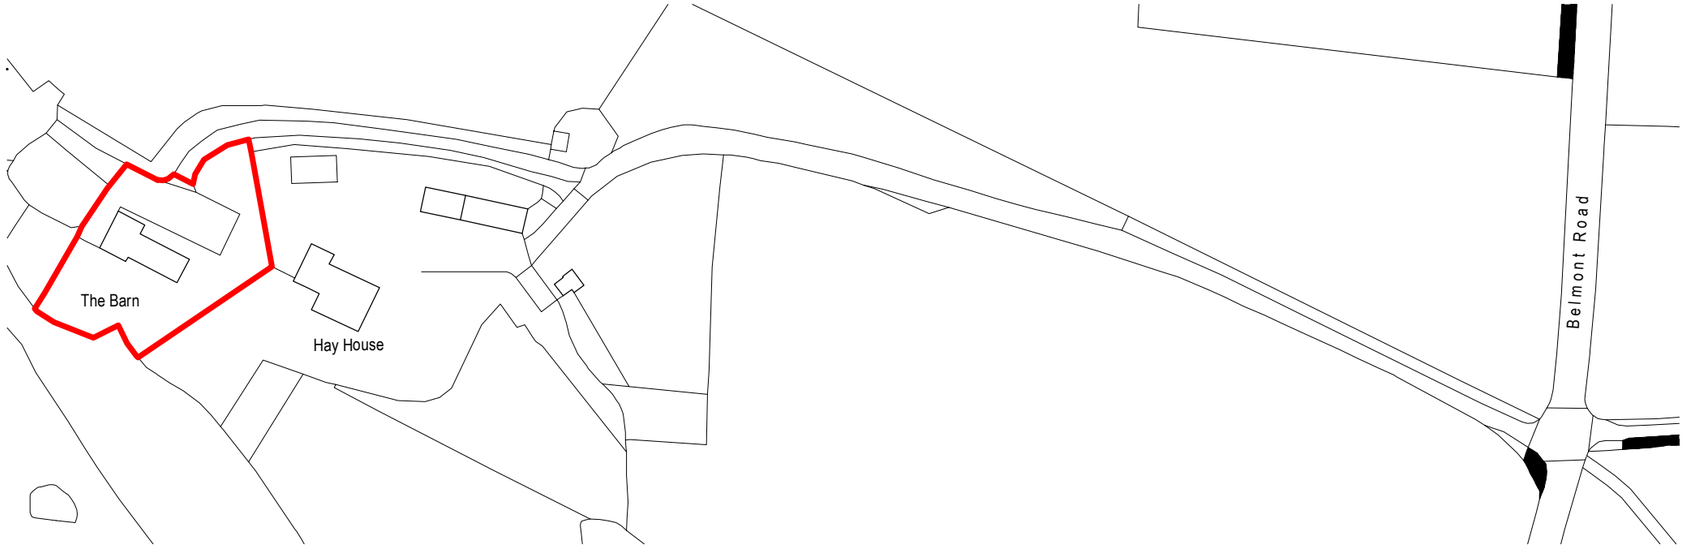


Ordnance Survey, (c) Crown Copyright 2018. All rights reserved. Licence number 100022432

| Rev | Date | Drawn | Description |
|---|---|---|---|
| - | - | - | - |

ctd architects

Clerk Bank House
Clerk Bank
LEEK
Staffordshire
ST13 5HE

t : 01538 373477
f : 01538 386503
e : info@ctdarchitects.co.uk
w : www.ctdarchitects.co.uk

ctd architects © 2018

- This drawing is copyright.
- All dimensions to be checked on site before proceeding.
- Contractor must notify the architect of any discrepancies before proceeding.
- Contractor to check/adjust dimensions of new work to suit existing conditions. Do not assume existing structure or details are plumb, square or level.
- All drawings to be read in conjunction with all other consultants drawings and specs.

Client

Mr. M Deaville

Project

The Barn, Hay House Farm
Belmont Road, IPSTONES

Title

Site Location Plan

| Scale | Size | Drawn | Chk'd | Date |
|---|---|---|---|---|
| 1:1250 | A3 | SJ | CH | 06.09.18 |

Status: PLANNING/LISTED BUILDING CONSENT

| Job No. | Drawing No. | Rev. |
|---|---|---|
| 1835 | AL01 | - |