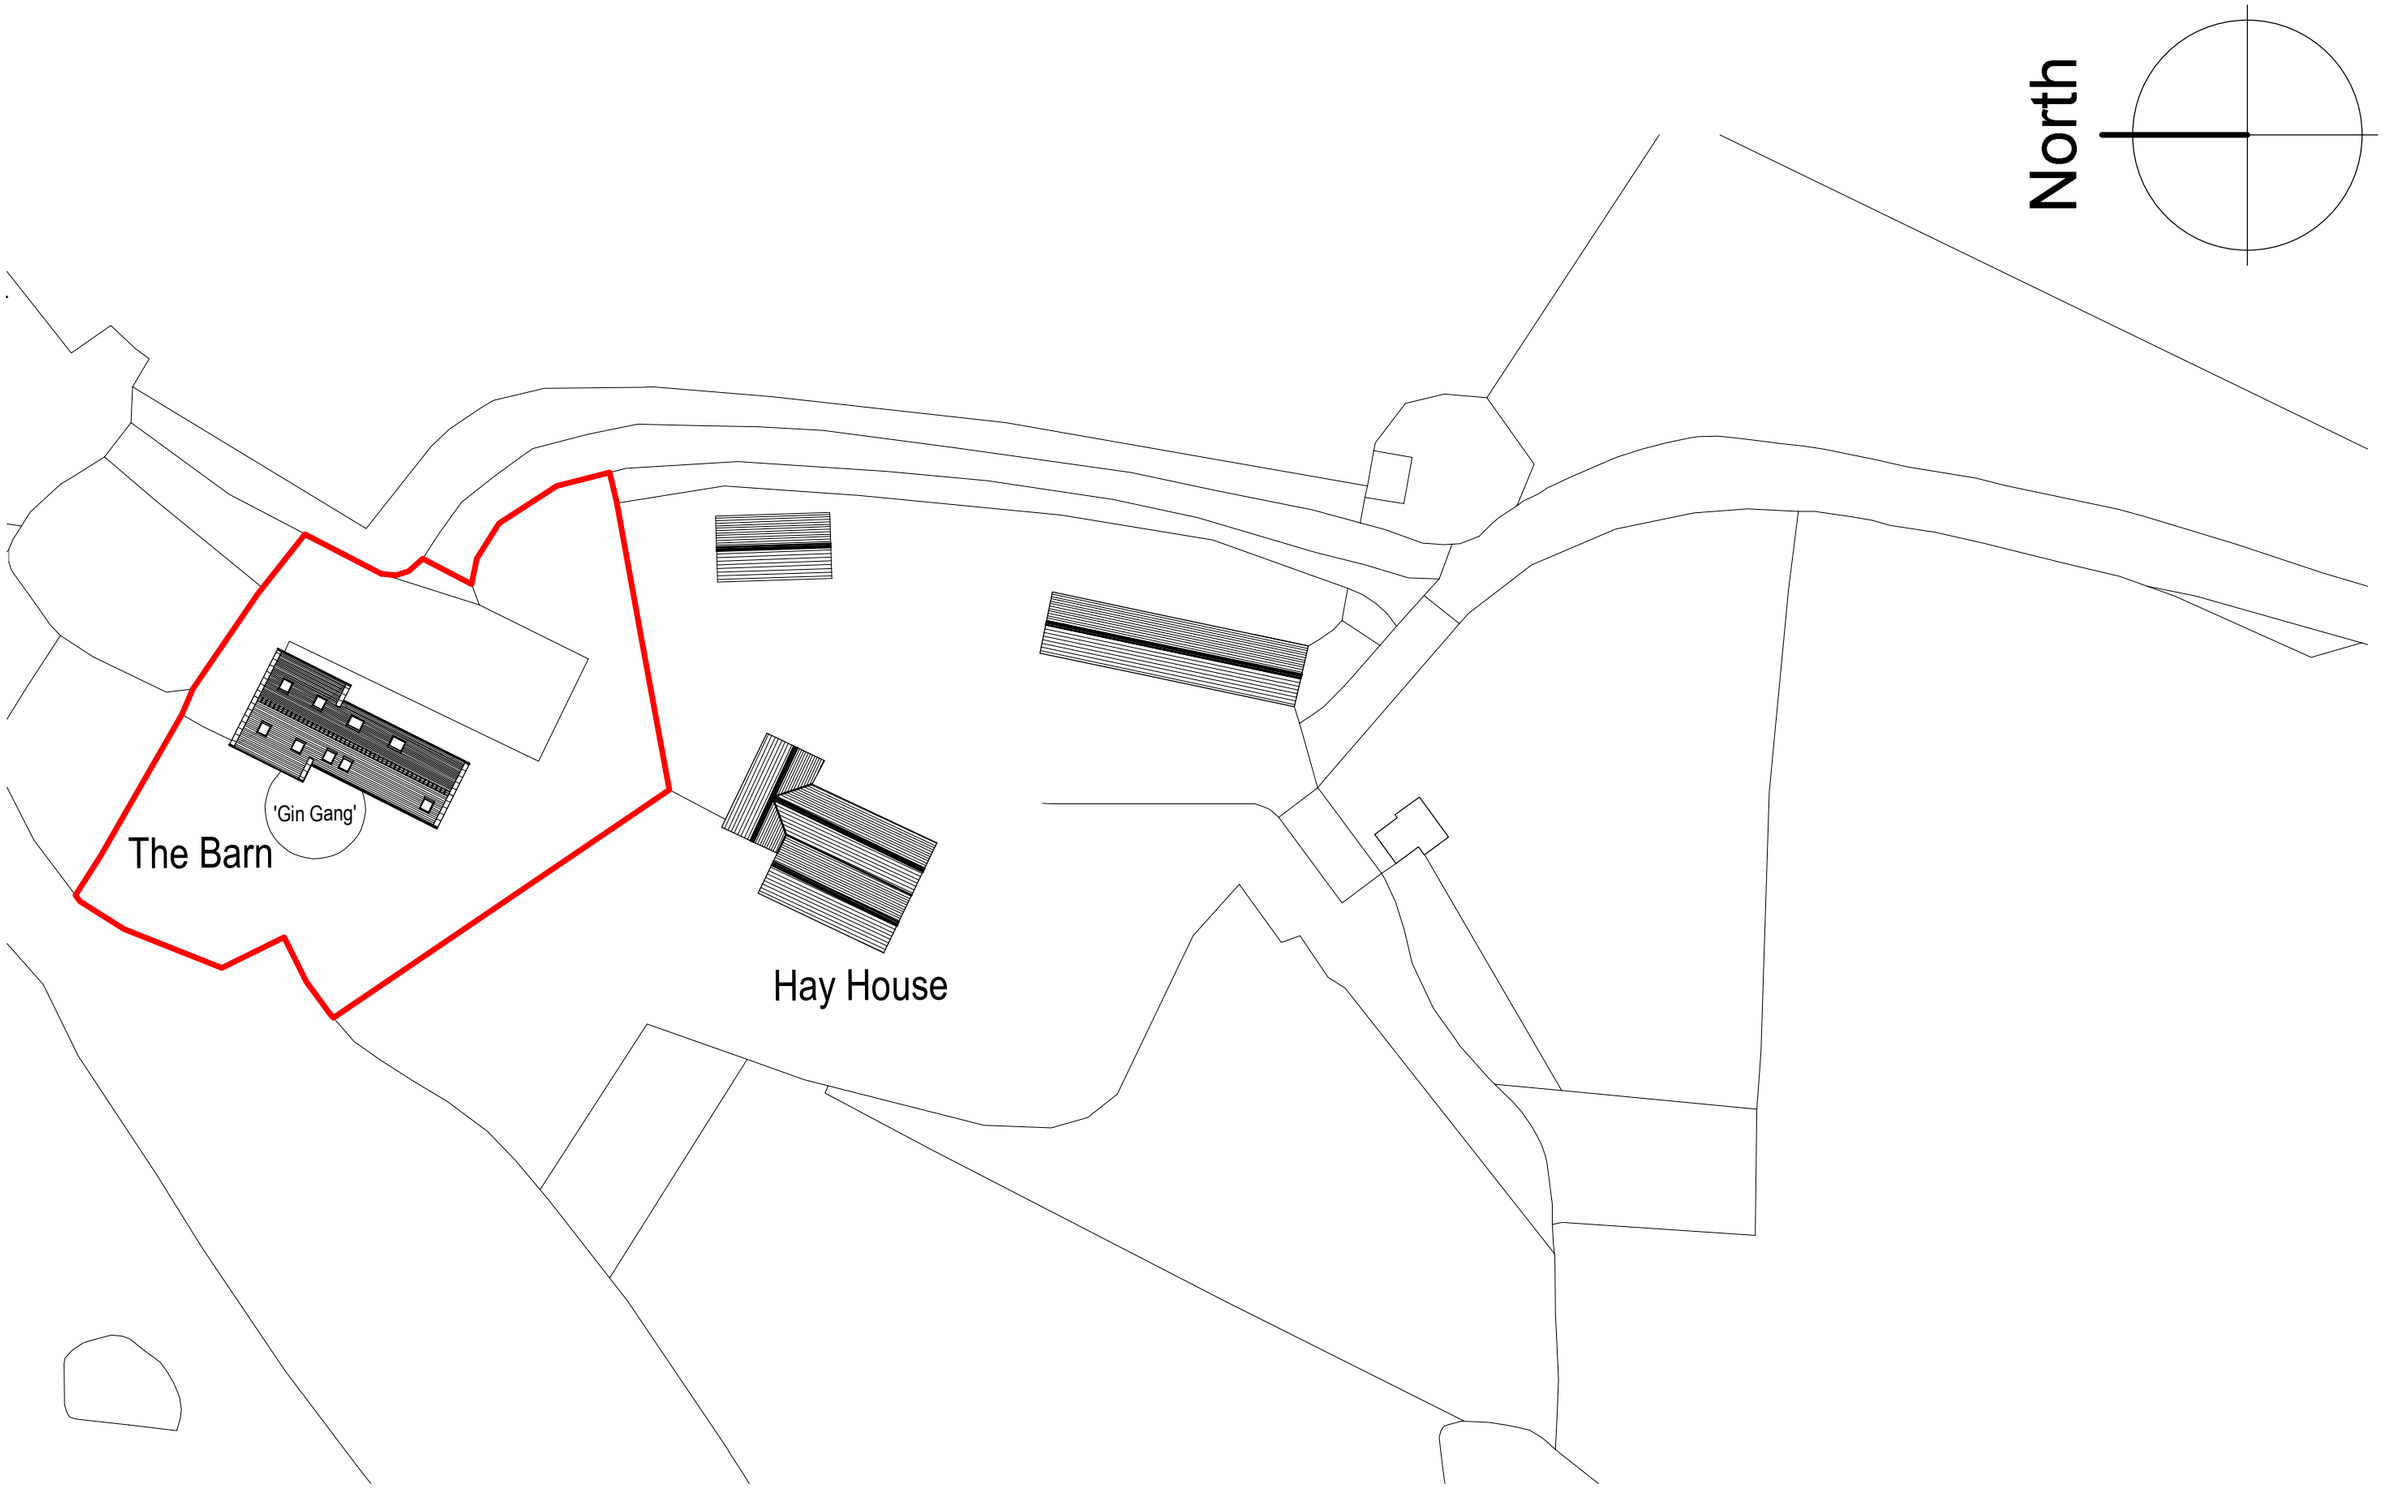

Rev	Date	Drawn	Description
-	-	-	-

ctd architects

Clerk Bank House
Clerk Bank
LEEK
Staffordshire
ST13 5HE

t : 01538 373477
f : 01538 386503
e : info@ctdarchitects.co.uk
w : www.ctdarchitects.co.uk

ctd architects © 2018

- This drawing is copyright.
- All dimensions to be checked on site before proceeding.
- Contractor must notify the architect of any discrepancies before proceeding.
- Contractor to check/adjust dimensions of new work to suit existing conditions. Do not assume existing structure or details are plumb, square or level.
- All drawings to be read in conjunction with all other consultants drawings and specs.

Client

Mr. M Deaville

Project
The Barn, Hay House Farm
Belmont Road, IPSTONES

Title
Site Block Plan
'as existing'

Scale	Size	Drawn	Chk'd	Date
1:500	A3	SJ	CH	06.09.18

Status: PLANNING/LISTED BUILDING CONSENT

Job No.	Drawing No.	Rev.
1835	AL02	-