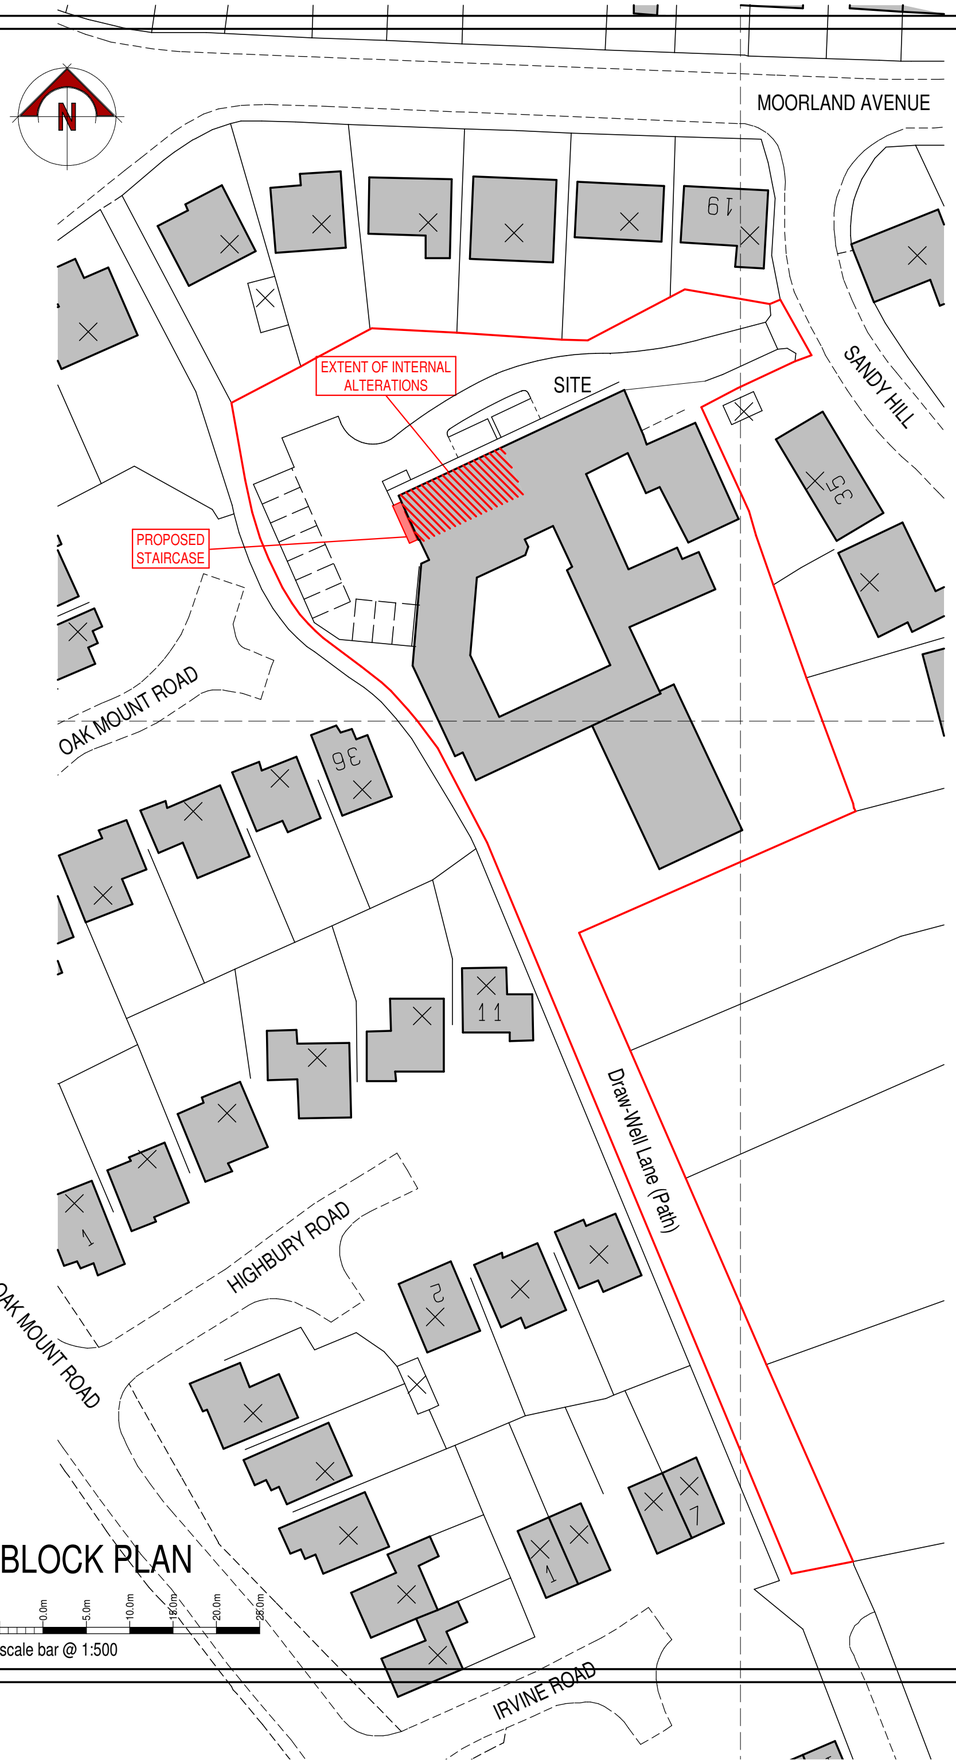

BLOCK PLAN

0.0m 5.0m 10.0m 15.0m 20.0m 25.0m

scale bar @ 1:500

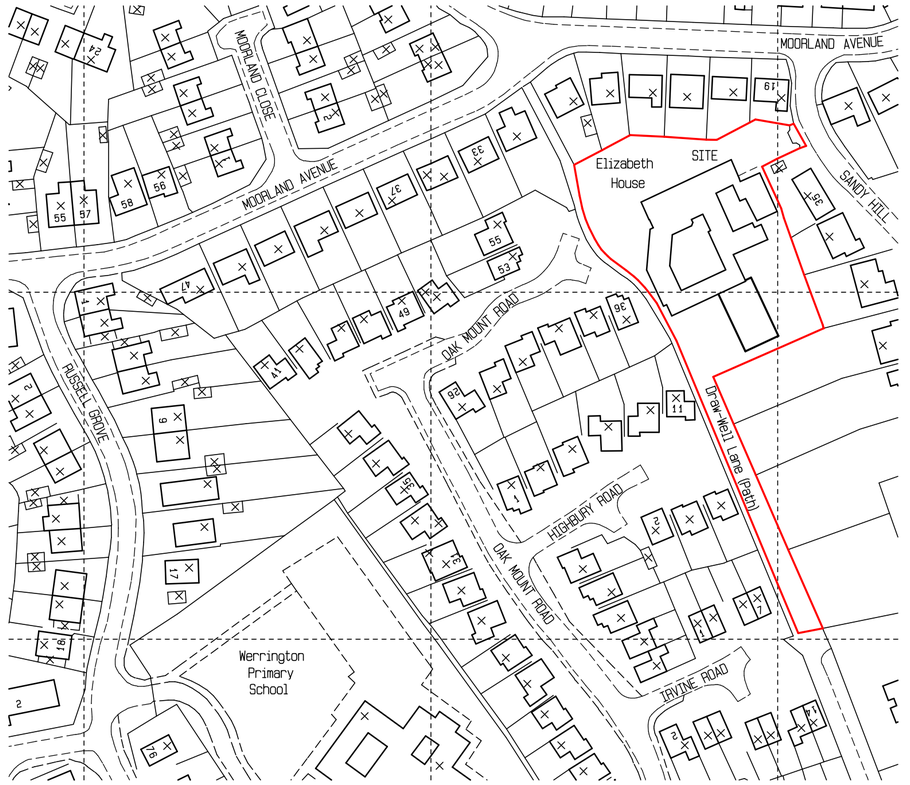

LOCATION PLAN

0.0m 10.0m 20.0m 30.0m 40.0m 50.0m

scale bar @ 1:1250

© Crown Copyright 2005. All rights reserved.
Licence number 100020449

The Elizabeth House Rest Home

PROPOSED FIRE ESCAPE + INTERNAL ALTERATIONS AT
THE ELIZABETH HOUSE REST HOME,
SANDY HILL, WERRINGTON,
STOKE-ON-TRENT, STAFFS,
ST9 0ET.

PLANNING PROPOSAL
LOCATION + BLOCK PLAN

Date	Sheet	Scale
JULY 2018	A2	1:1250 + 1:500
Drg No.	Rev.	Drawn
2018-2347-05	A	NAW

A - 19/09/2018 - CURTILAGE PEN COLOUR CHANGED TO BLUE EDGE

SAMMONS Architectural LIMITED
Chartered Institute of Architectural Technologists Registered Practice
10 Cawdry Buildings, Fountain Street, Leek. ST13 6JP
Telephone: 01538 386002
E-mail: info@sammonsltd.co.uk
Web: www.sammonsltd.co.uk

This drawing is copyright.
All dimensions must be checked prior to commencement.