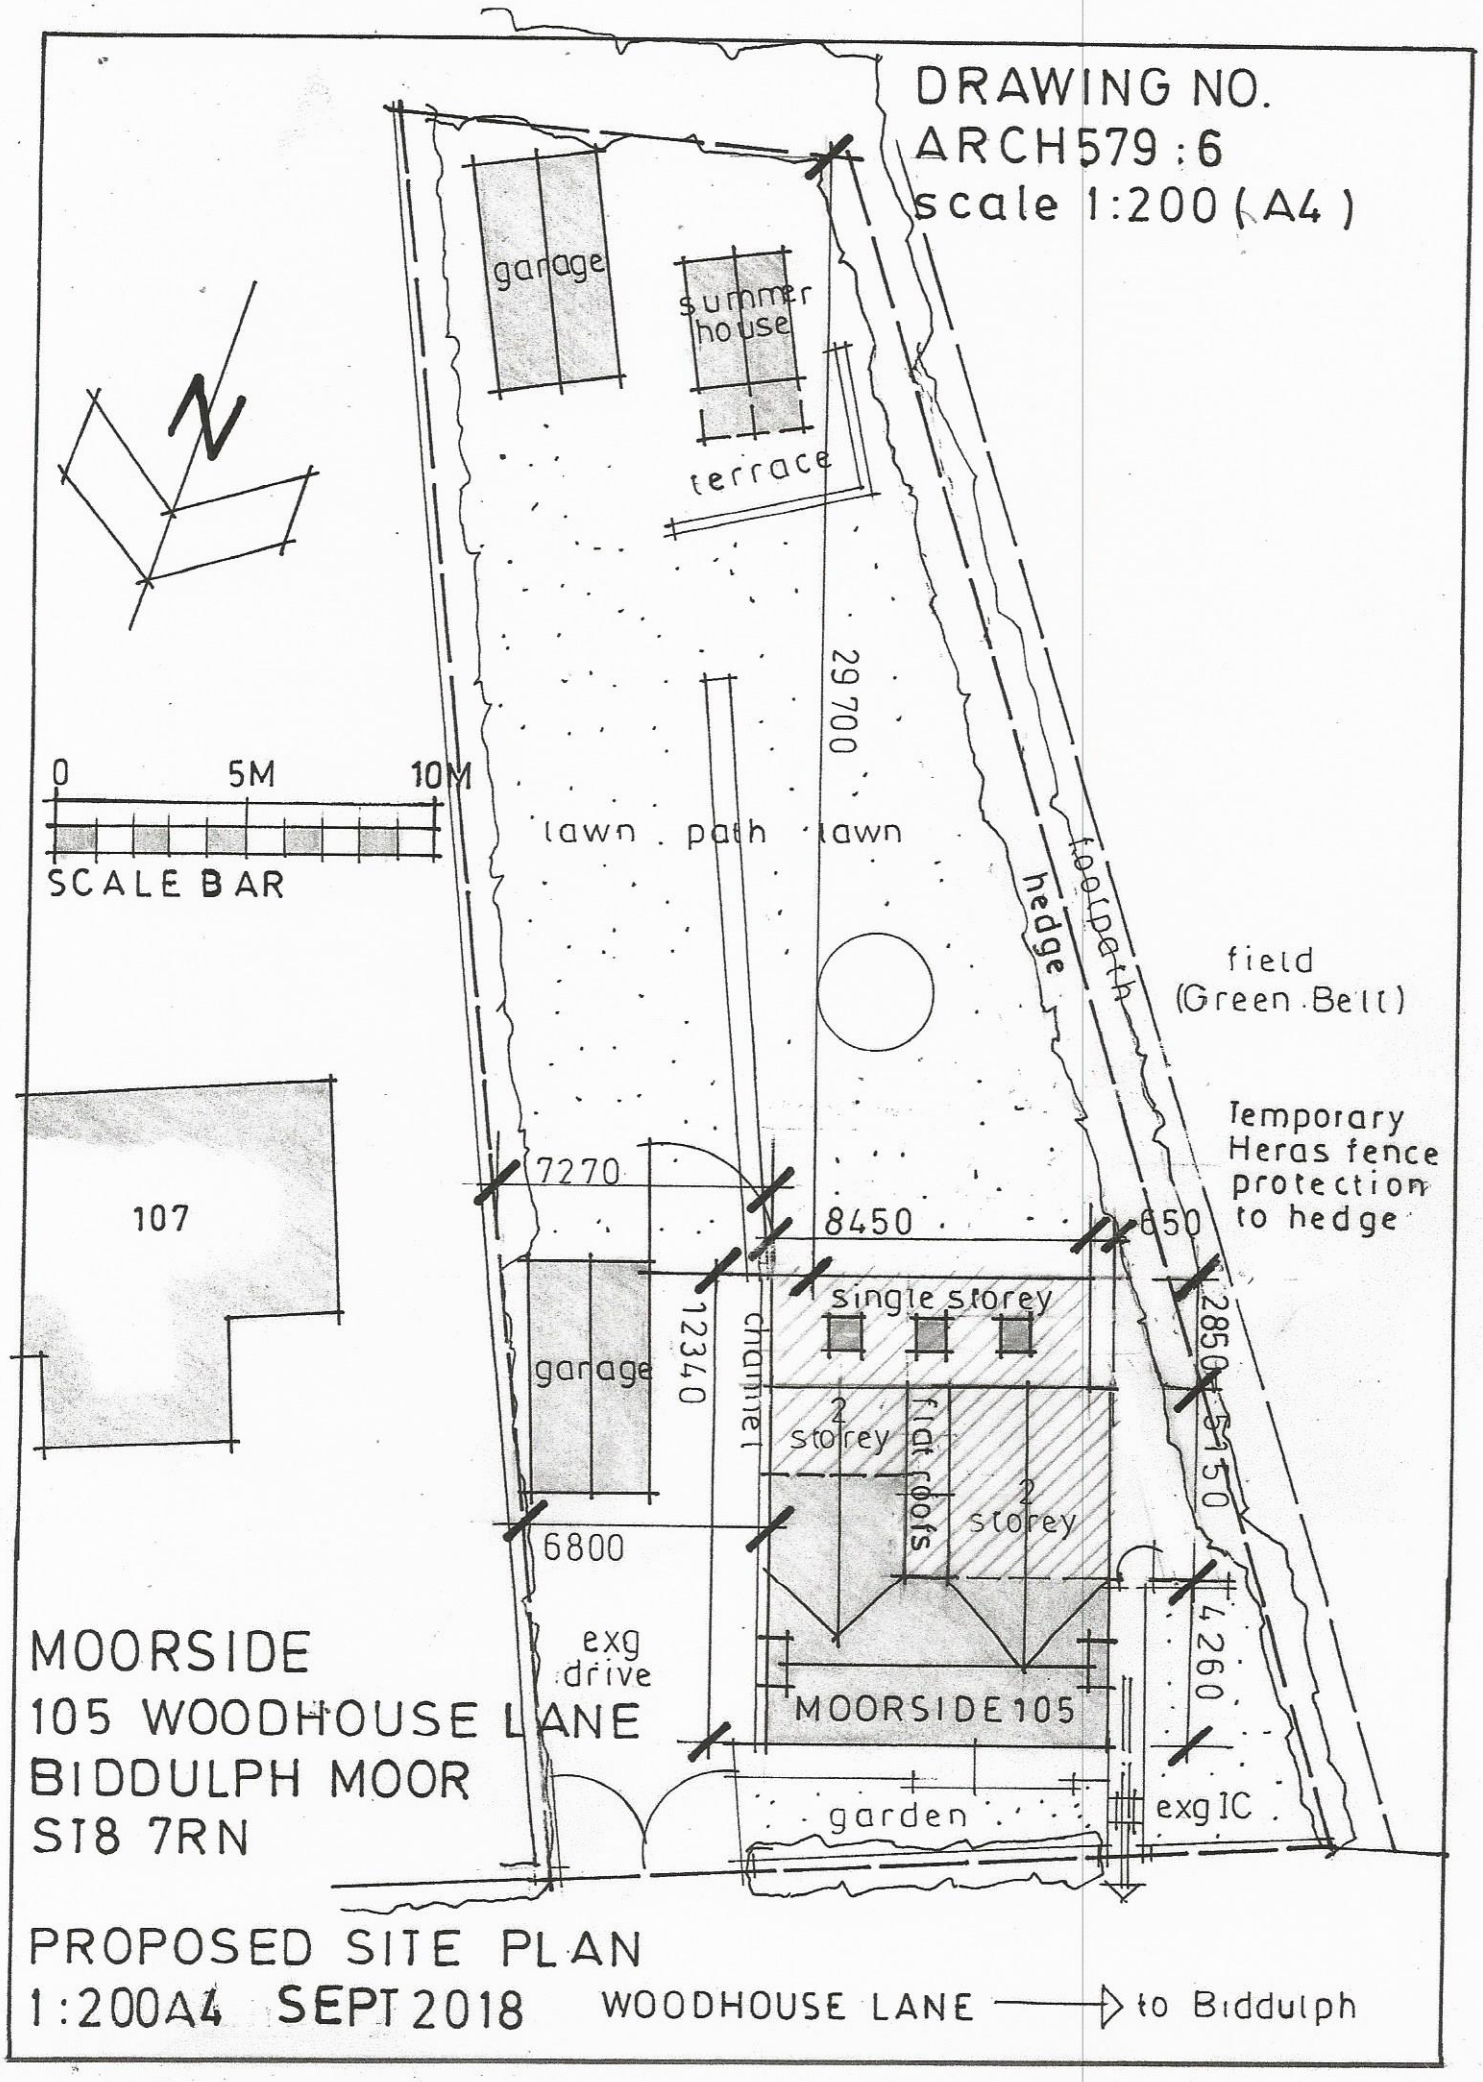
DRAWING NO.
ARCH579:6
scale 1:200 (A4)
N
garage
summer house
terrace
0 5M 10M
SCALE BAR
lawn path lawn
29700
hedge
footpath
field
(Green Belt)
Temporary
Heras fence
protection
to hedge
107
7270
8450
650
garage
12340
channel
single storey
2 storey
flat roofs
2 storey
2850
5150
6800
exg drive
4260
MOORSIDE 105
garden
exg IC
MOORSIDE
105 WOODHOUSE LANE
BIDDULPH MOOR
ST8 7RN
PROPOSED SITE PLAN
1:200A4 SEPT 2018
WOODHOUSE LANE
to Biddulph

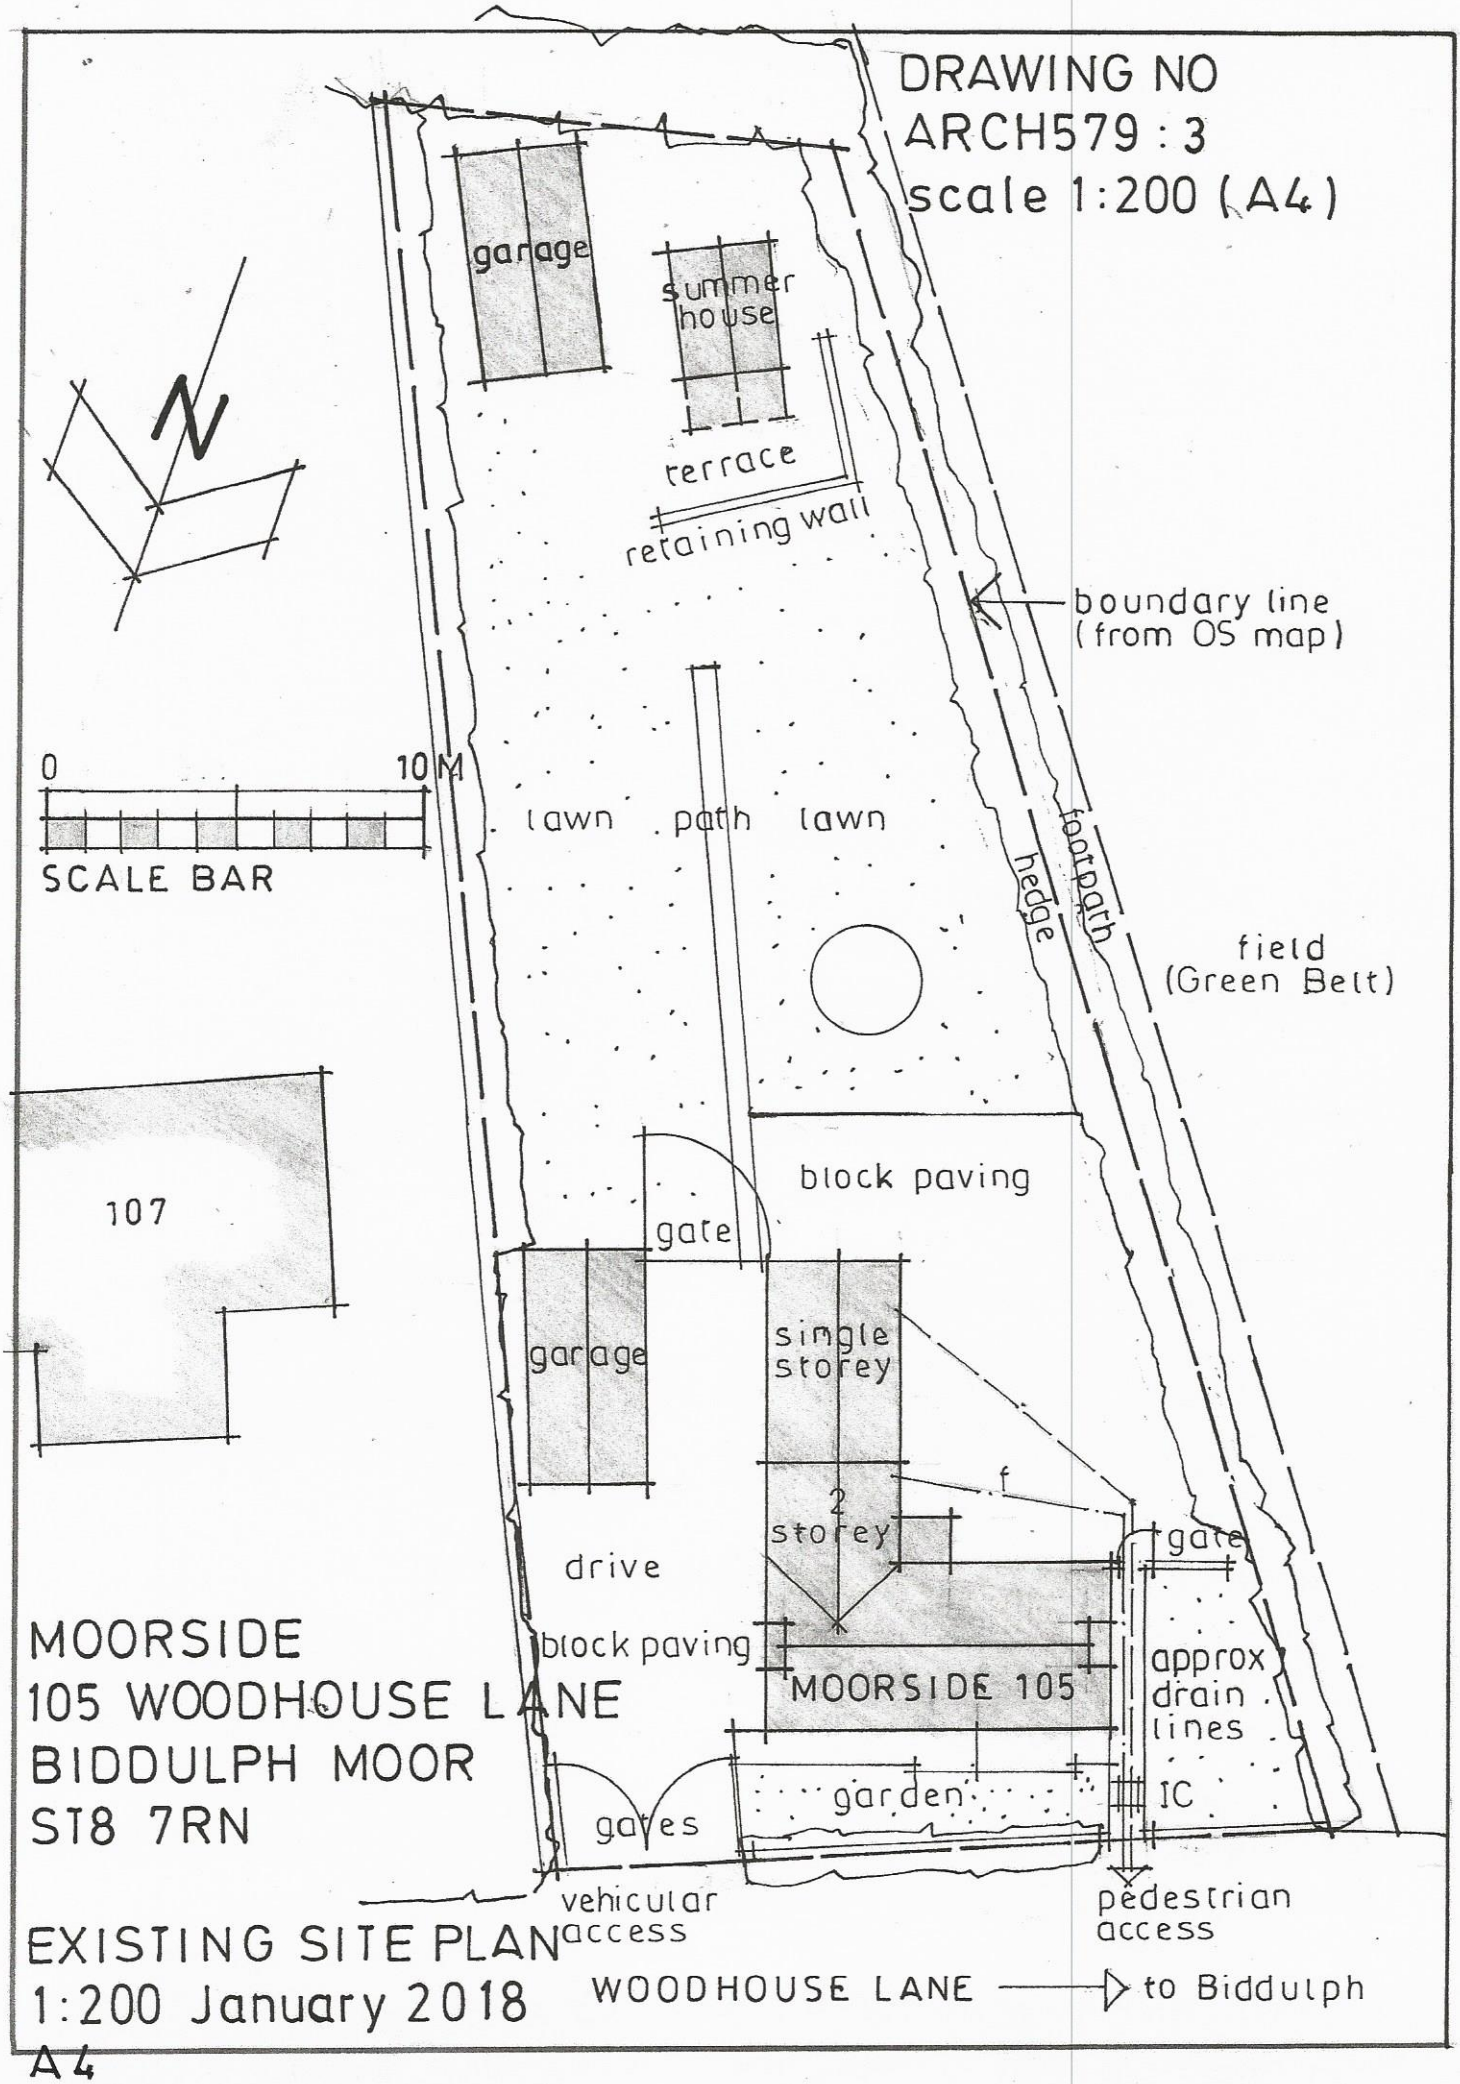
DRAWING NO
ARCH579 : 3
scale 1:200 (A4)
garage
summer house
terrace
retaining wall
boundary line
(from OS map)
0
10M
SCALE BAR
lawn
path
lawn
footpath
hedge
field
(Green Belt)
107
block paving
gate
garage
single storey
2 storey
drive
block paving
MOORSIDE 105
gate
approx drain lines
garden
IC
gates
vehicular access
pedestrian access
WOODHOUSE LANE
to Biddulph
MOORSIDE
105 WOODHOUSE LANE
BIDDULPH MOOR
ST8 7RN
EXISTING SITE PLAN
1:200 January 2018
A4