

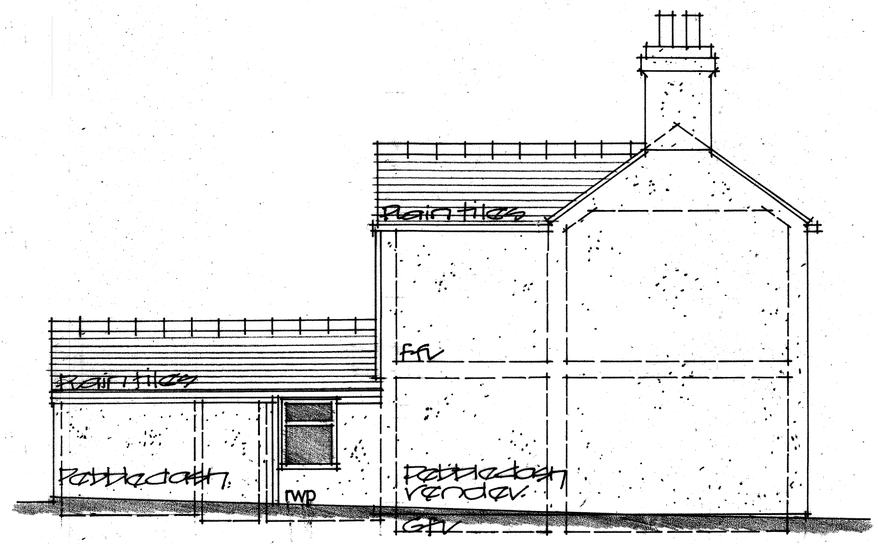



NORTH EAST ELEVATION

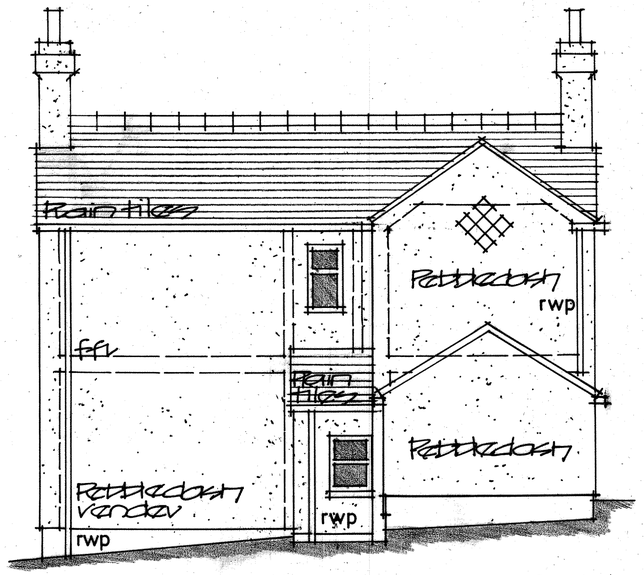


SOUTH EAST ELEVATION

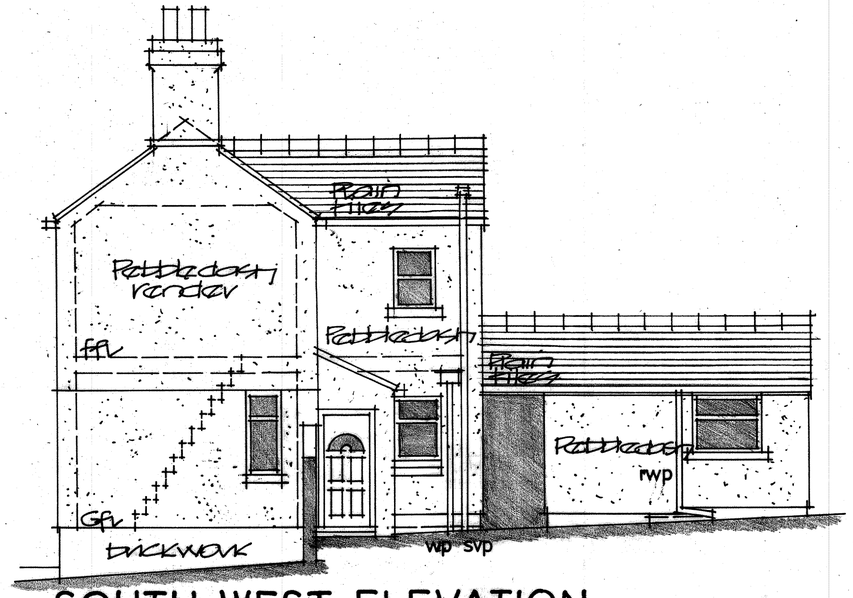

SOUTH WEST ELEVATION

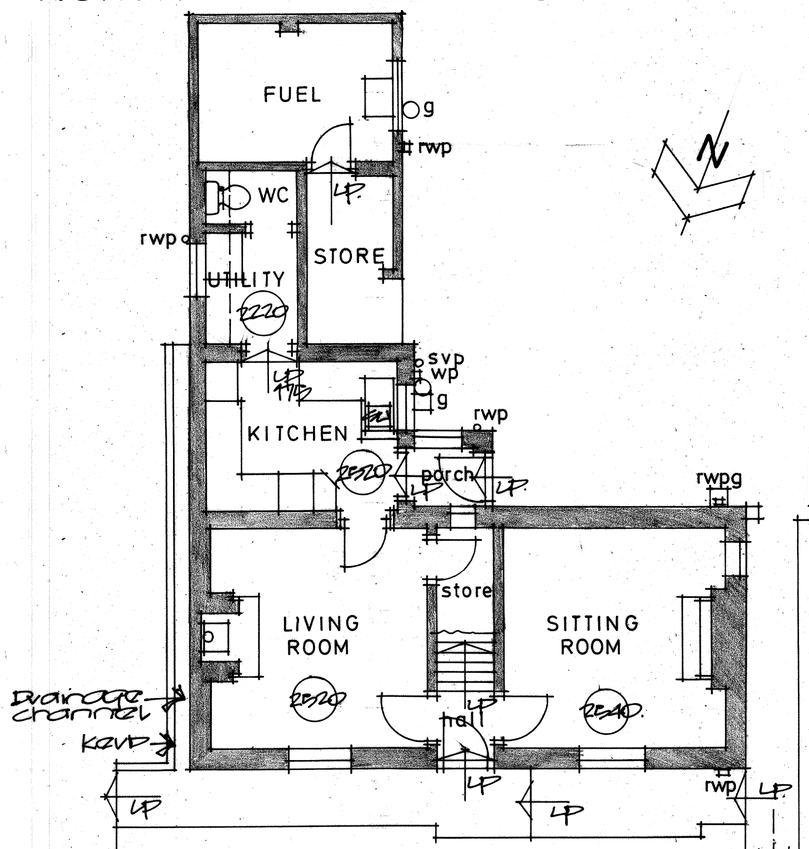


GROUND FLOOR PLAN

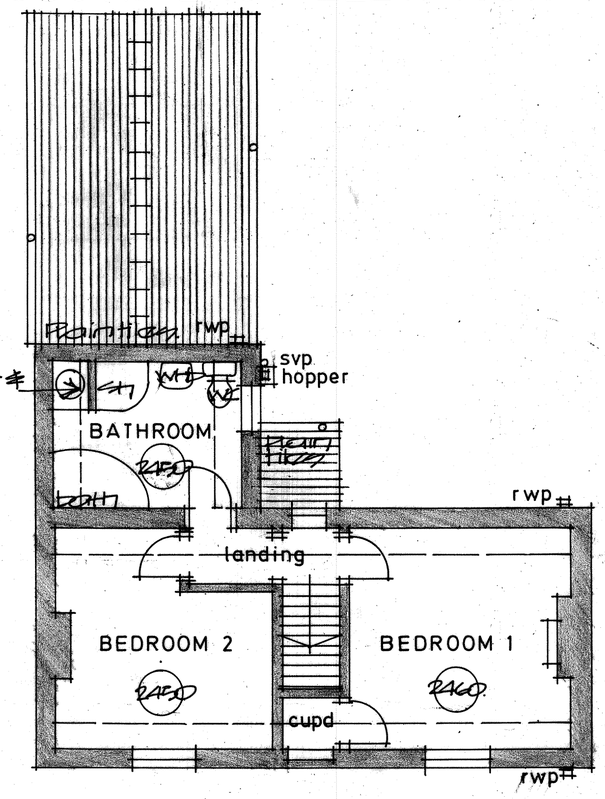

FIRST FLOOR PLAN



NORTH WEST ELEVATION

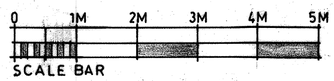

A		
	Date	Revisions

©copyright

Client
M MACHIN

Job Title
MOORSIDE
105 WOODHOUSE LANE
BIDDULPH MOOR
ST8 7RN

Drawing Title
EXISTING CONDITIONS

Scale 1:50 (A1) 1:100 (A3)

Date 04·10·2017 Drawn by SANDE

Drg No. ARCH579:1 Rev.

A PRODUCT OF THE UNO RANGE-ARCHITECT CAT. No 7311

594 x 841mm A1