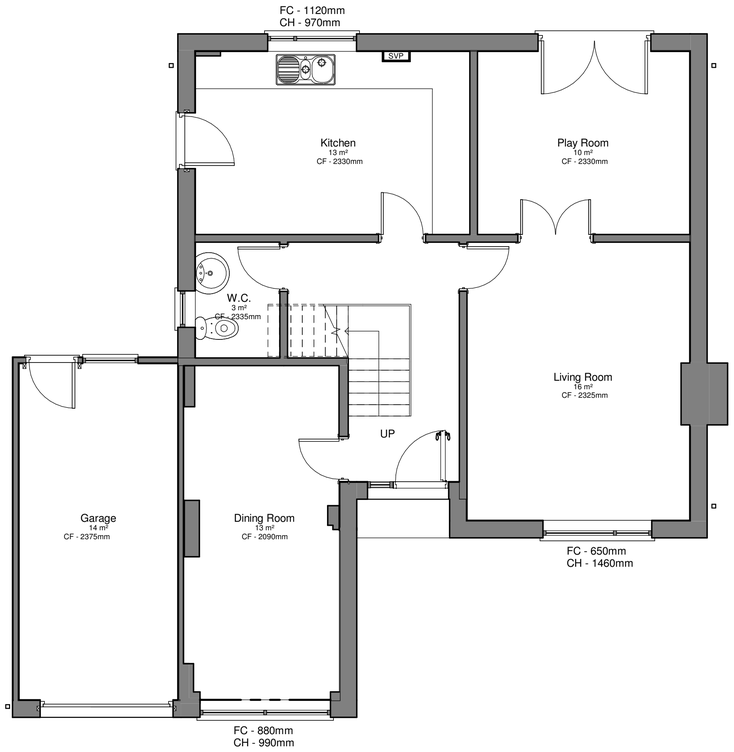

Existing ground floor layout

SCALE 1 : 50

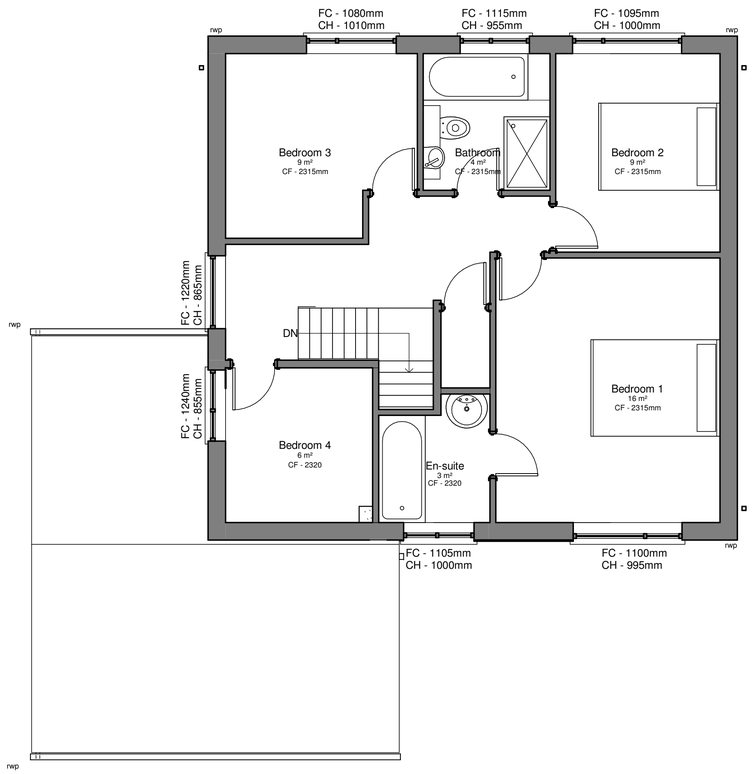

Existing first floor layout

SCALE 1 : 50

All heights, sizes and dimensions should be checked on site by the contractor before any work is put in hand.

Figured dimensions should be taken in preference to scaling and any errors or omissions reported to the architect at once

This drawing has been prepared in accordance with the CDM [Construction Design and Management] and all foreseeable design risks to those involved

Scale 1 : 50

0 0.5 1 2.5 5 m

Rev	Date	By	Detail

Drawing status

Client

Mr & Mrs Barnes

Project/Location

Proposed Rear and Side Extension to:

4 Hawthorne Close,
Tean,
Staffordshire

SMYTHEMAN ARCHITECTURAL

12 High Street
Tean
Stoke-on-Trent
ST10 4DZ
United Kingdom

T +44 (0)1538 722097
F +44 (0)1538 722185
mail@smytheman.co.uk
www.smytheman.co.uk

Drawing title

Existing Ground Floor & First Floor Plans

Scale(s)	Date	Drawn	Checked	Job Number
1 : 50 @A1	Aug '18	NJ	BJ	3097

Drawing number **Revision**

RB-SA-XX-XX-DR-A-0201