

EXISTING EAST ELEVATION

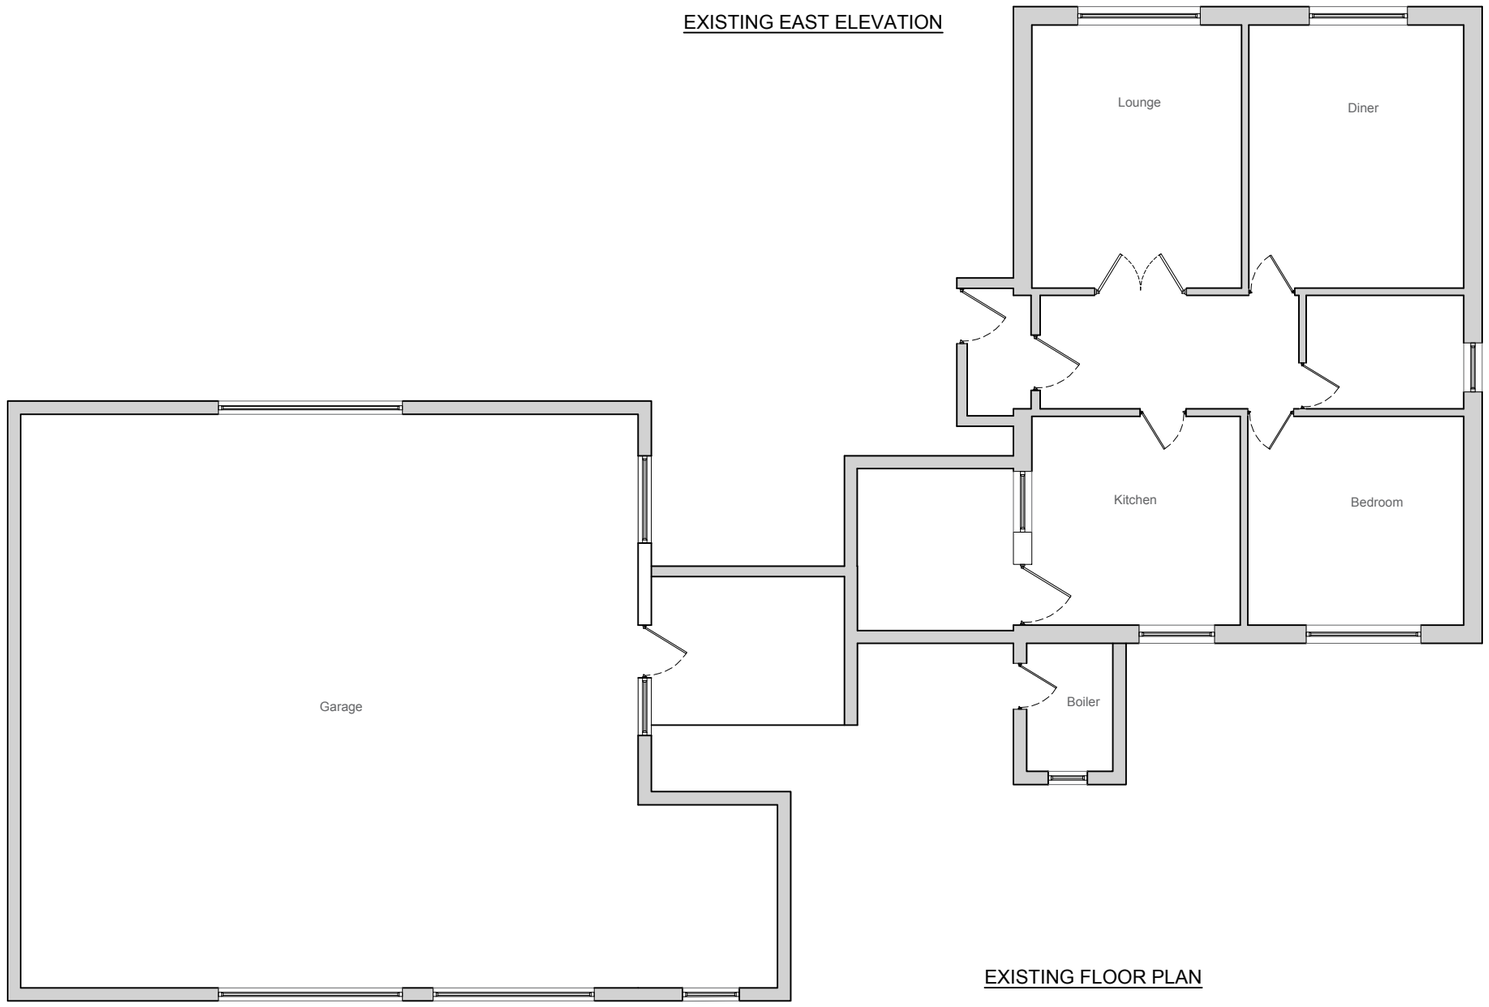

EXISTING FLOOR PLAN

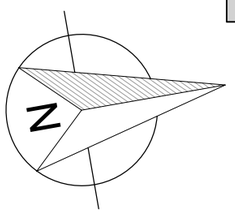

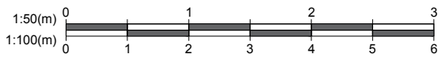

1. All dimensions in millimetres (mm) and levels in metres (m) unless noted otherwise.
2. This drawing to be read in conjunction with all other relevant drawings and specification.
3. All work to comply with the relevant British Standards, Codes of Practice and the Building Regulations.

Revisions:

Customer: Mr Jesse Whieldon
108 Churnet Valley Road
Kingsley Holt
Stoke on Trent, Staffordshire
ST10 2BQ

Drawing Title:
Existing Floor Plan & Elevations

Drawing No: 1194/PP/02	Contract No: EG1194AW
Scale: 1:100	Starting Date: 18 Sept 2018
Drawn: K.PAPIANAITE / Size: A3	Revision: .
	Ref No: .

Fit the best Everest

EVEREST
CONSERVATORIES
EVEREST HOUSE
SOPERS ROAD
CUFFLEY
EN6 4SG

© Crown copyright. All rights reserved.
License numbers 010031673 and 100042205