Copyright of this drawing is vested in the Architect and it must not be copied or reproduced without consent. Figured dimensions only are to be taken from this drawing. All contractors must visit the site and be responsible for taking and checking all dimensions relative to their work. Hewitt&Carr Architects Ltd are to be advised of any variation between drawings and site conditions.
CLIENTS ARE ADVISED TO CLARIFY DIMENSIONS WITH THE ARCHITECT PRIOR TO SETTING OUT AND NOT TO SCALE FROM THE DRAWING

Rev.	Drawn	Comments	Date

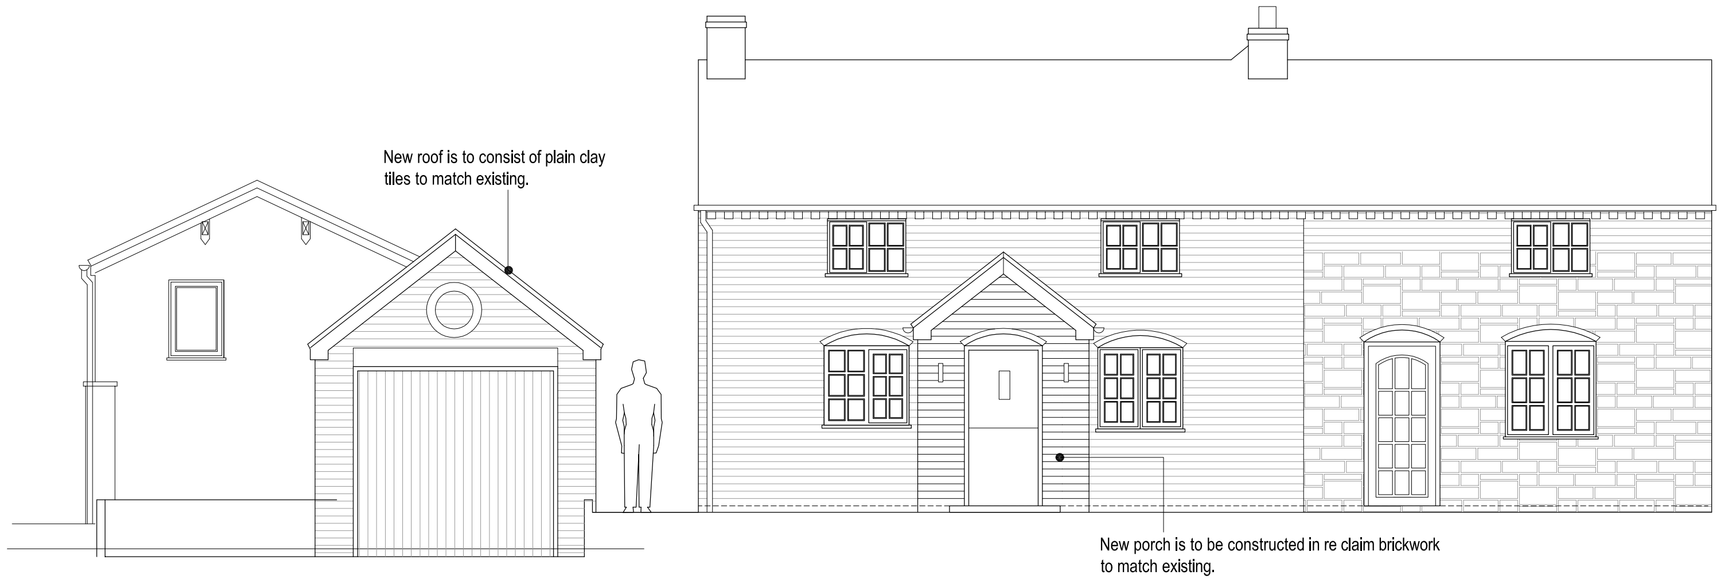

FRONT ELEVATION 1:50

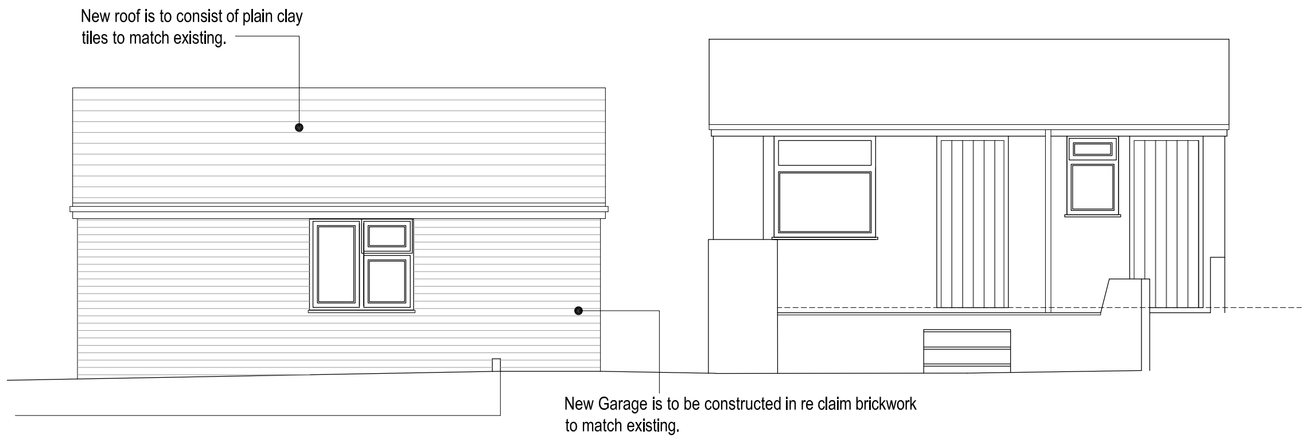

GARAGE SIDE ELEVATION 1:50

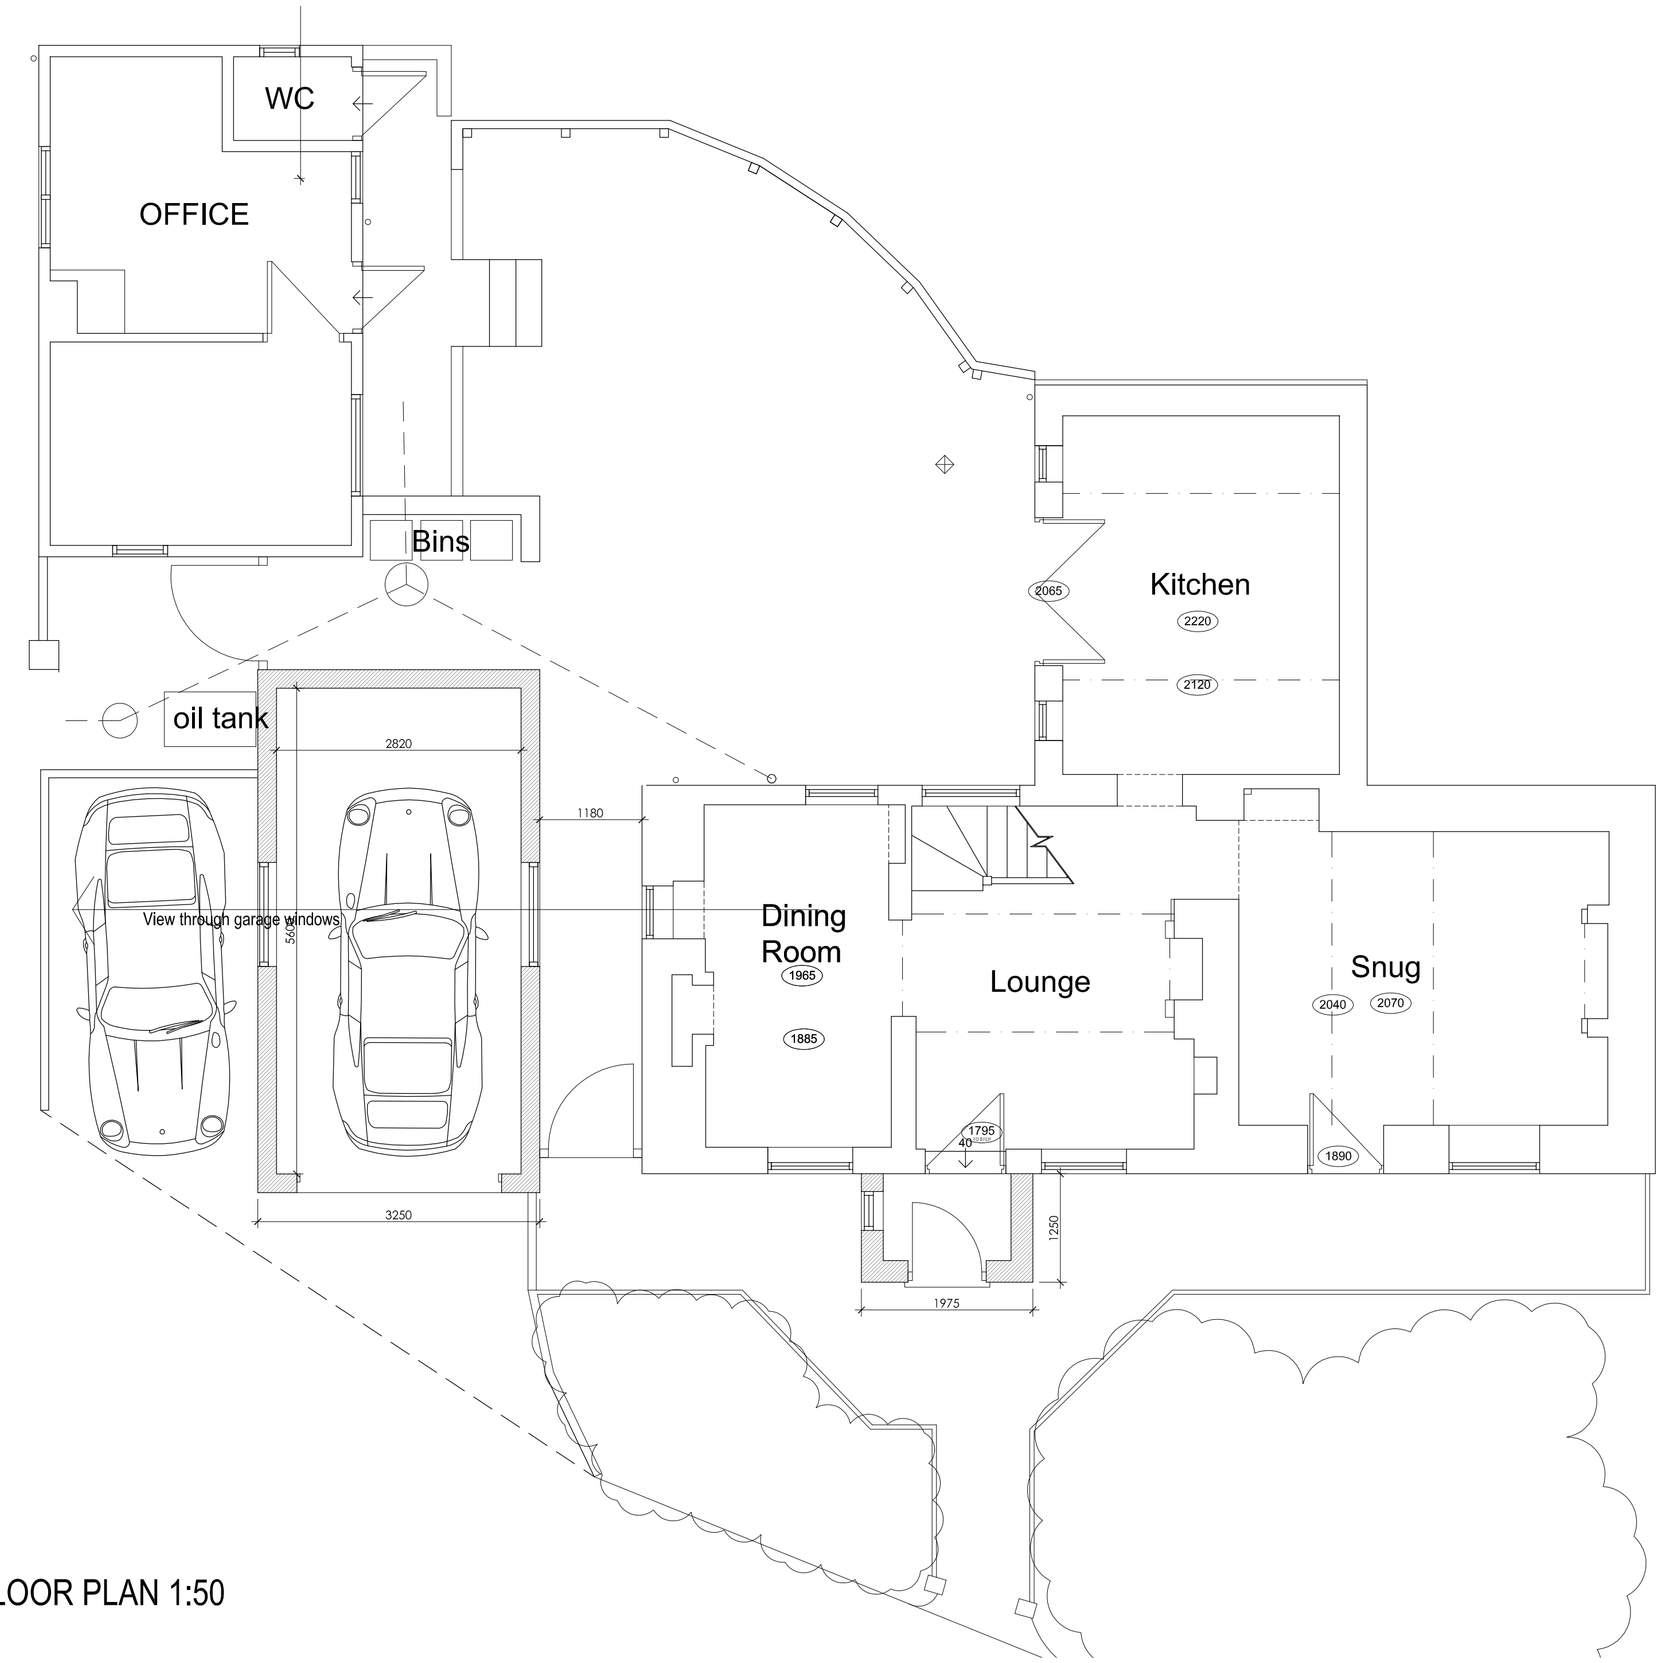

FLOOR PLAN 1:50

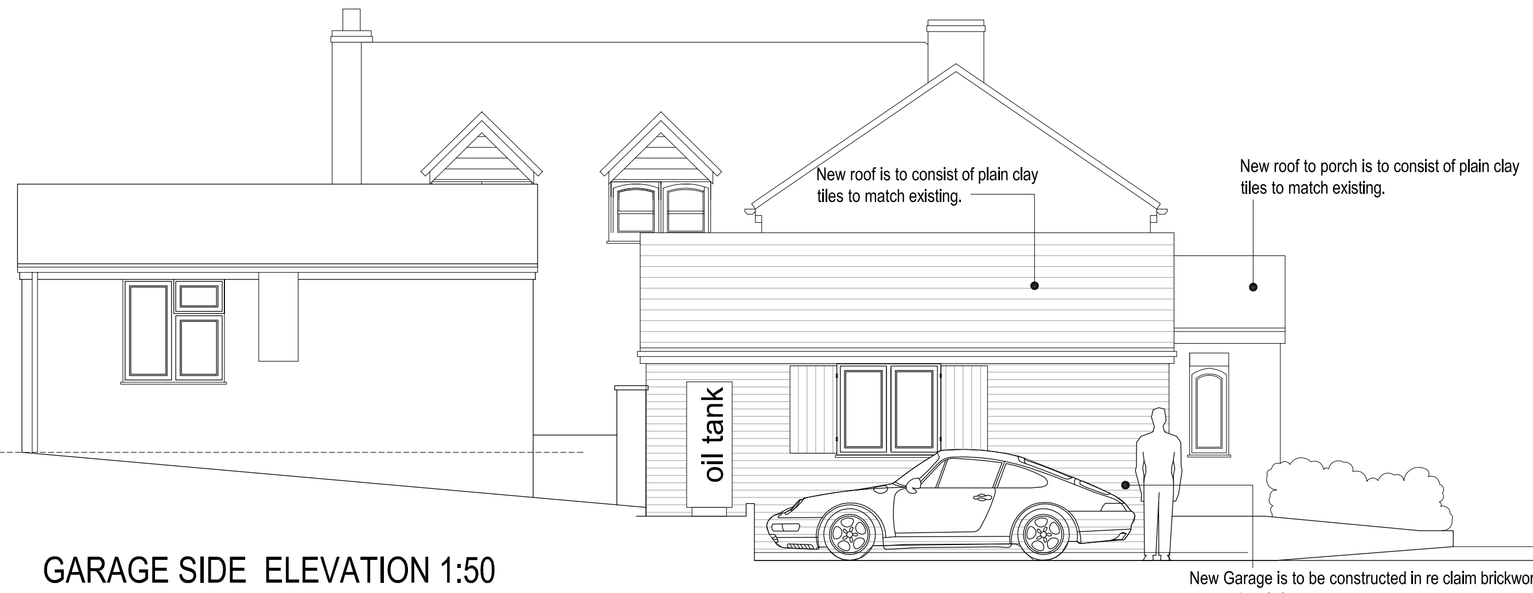

GARAGE SIDE ELEVATION 1:50

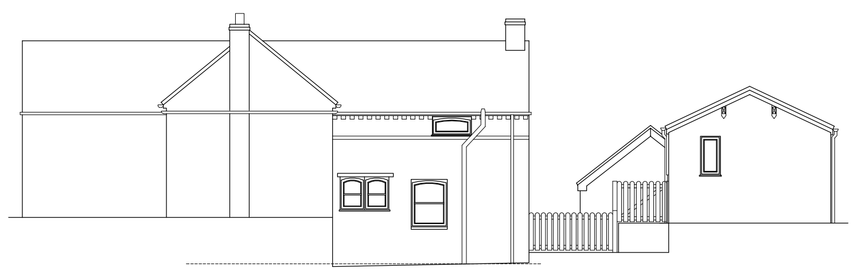

REAR ELEVATION 1:100

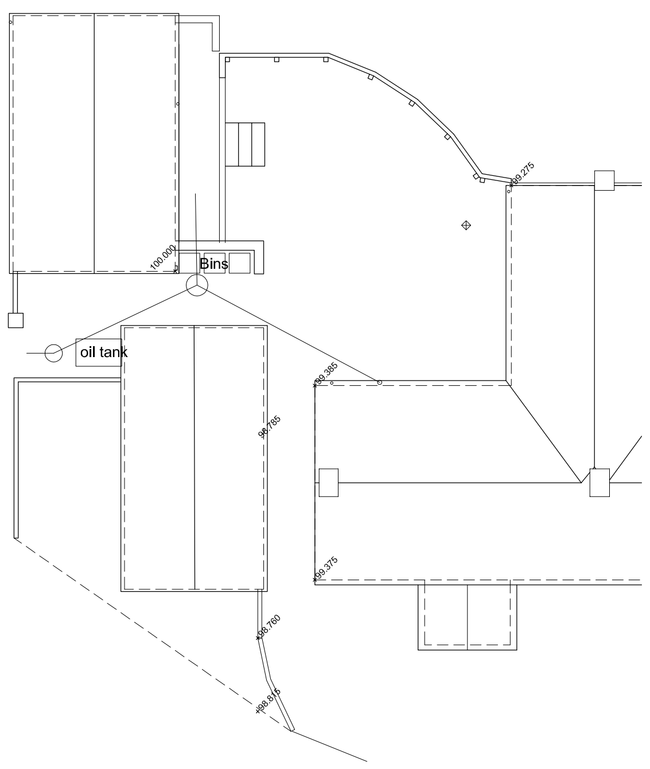

PART ROOF PLAN 1:100

Ordnance Survey © Crown copyright 2018 All rights reserved. Licence number 100051789

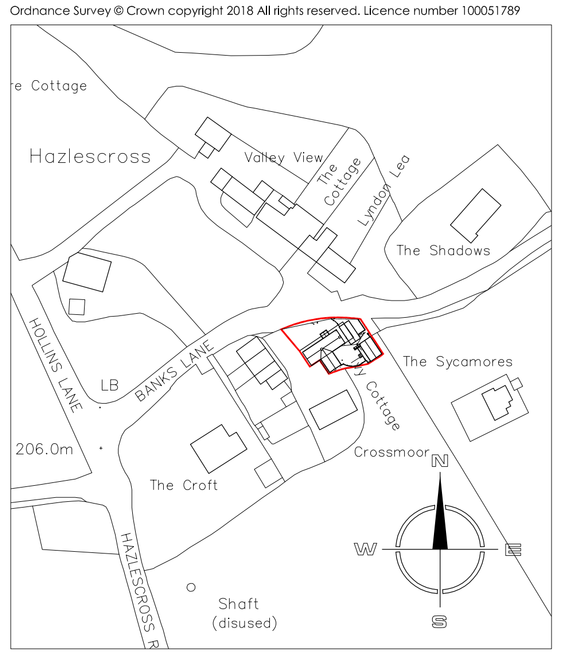

SITE LOCATION PLAN 1:1250

Hewitt&Carr Architects
A: 17-19 Leek Road I Cheadle I Staffordshire I ST10 1JE
T: 01538 756888
E: enquiries@hcarchitects.co.uk
W: www.hcarchitects.co.uk

Client
Mr & Mrs N Wells

Project
Proposed Garage and porch
at Ivy Cottage,
Hazles Cross, Kingsley

Title
Plans, Elevations
Proposed

PLANNING

Status
PLANNING

Date SEPT 2018

Drawn MJC

Scale @A1 As Stated

Checked

Project No 00775

Drawing No. AL(0)02

Rev G

File Path: H:\REVIT