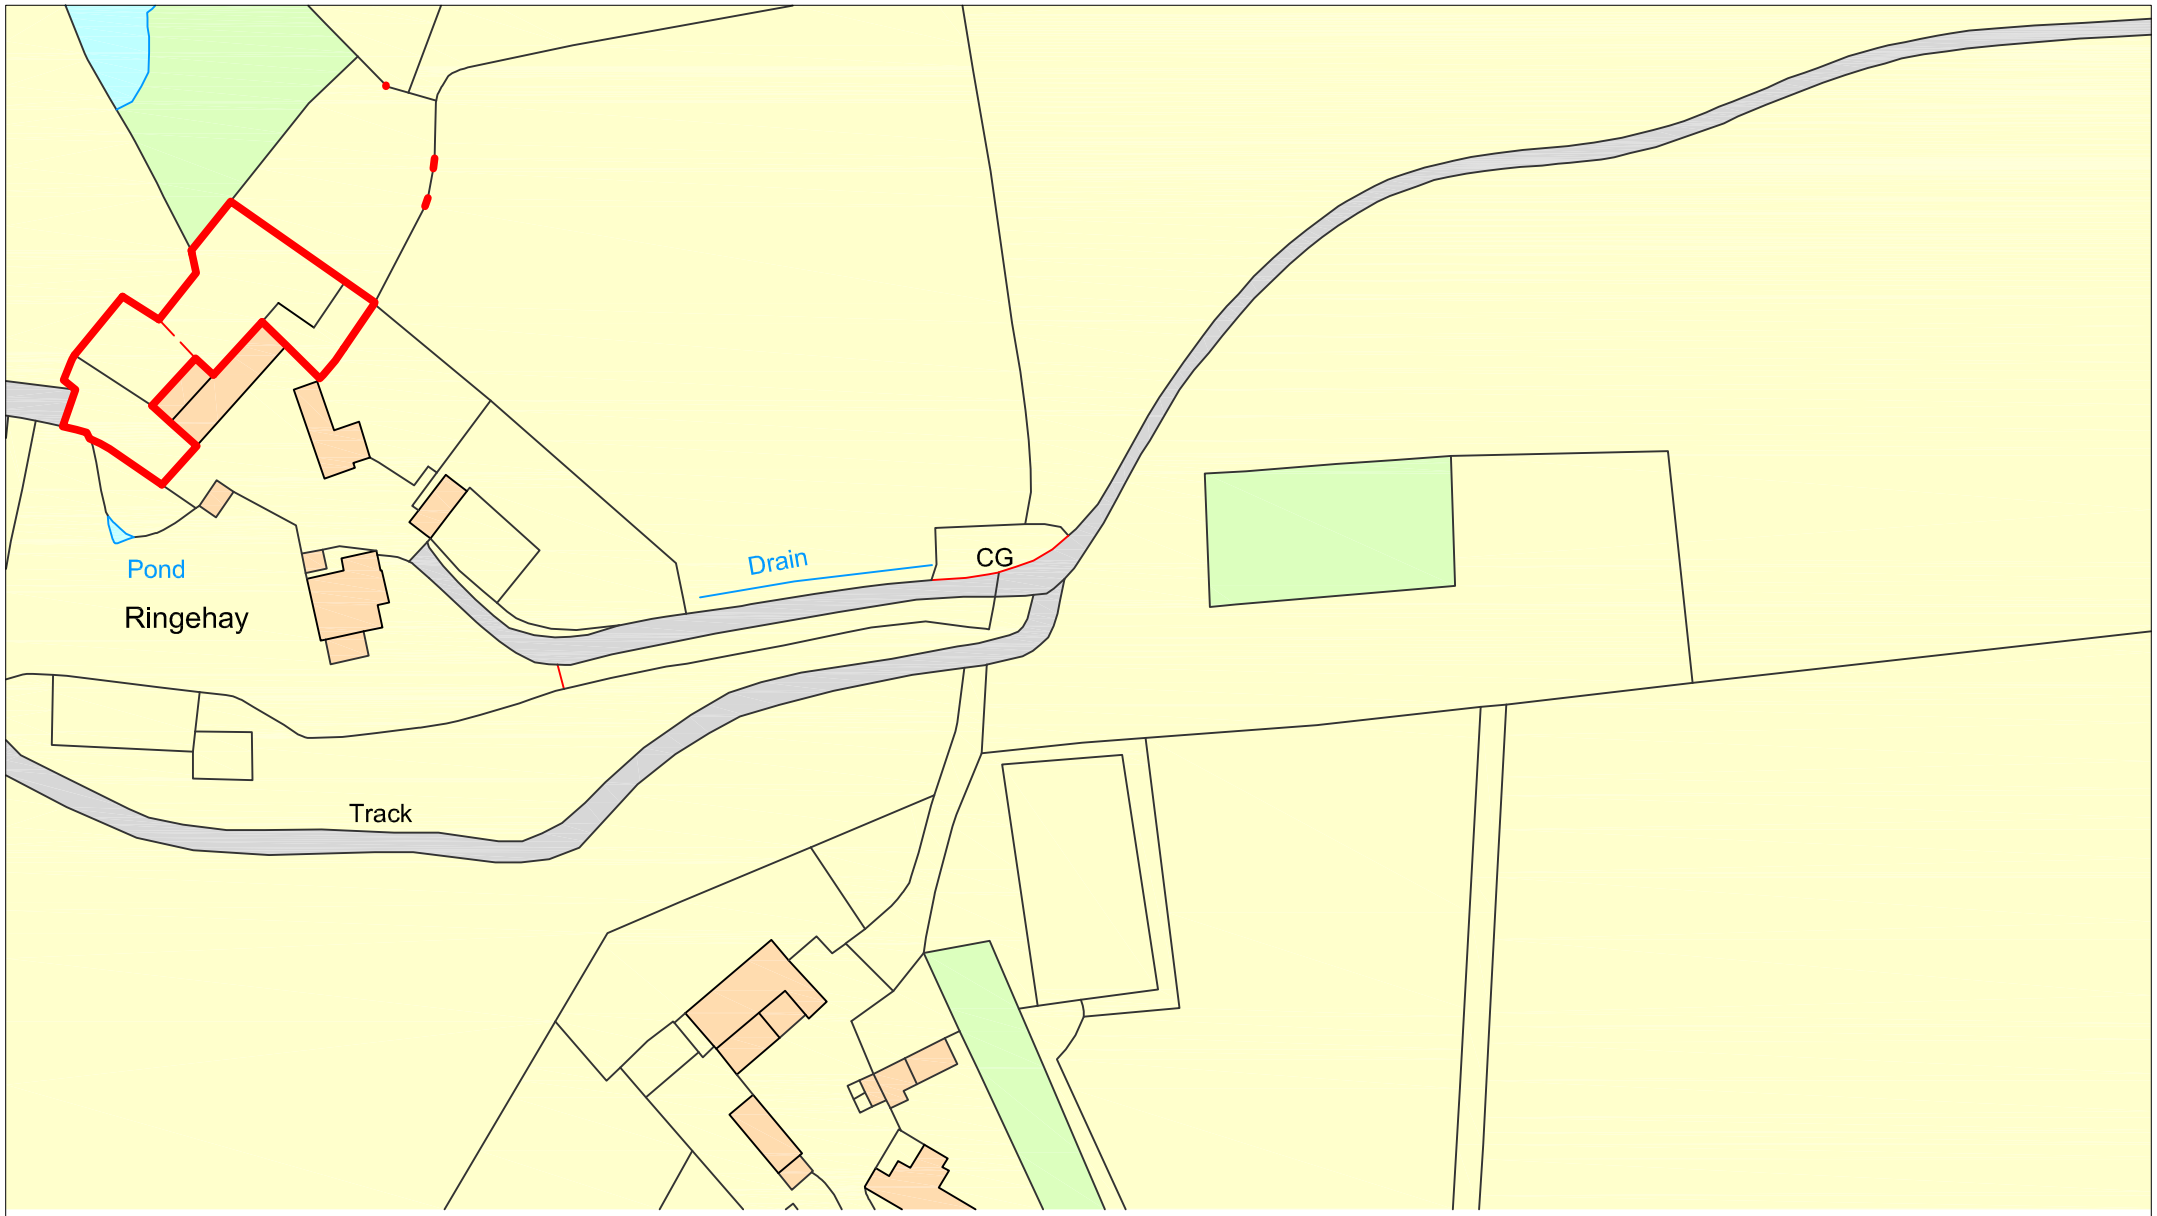



Copyright 2018. All rights reserved. Licence number 100022432

# RETENTION AND SUB-DIVISION OF GARDEN.
# RINGE HAY FARM, APESFORD LANE, BASFORD GREEN
# LOCATION PLAN

**Drawing No. 705-2** **Scale - 1:1250** **Paper size: A4** **Date:30 May 2018**

N

KEN WAINMAN ASSOCIATES Ltd, 31A St. Edward Street, Leek, Staffs, ST13 5DN