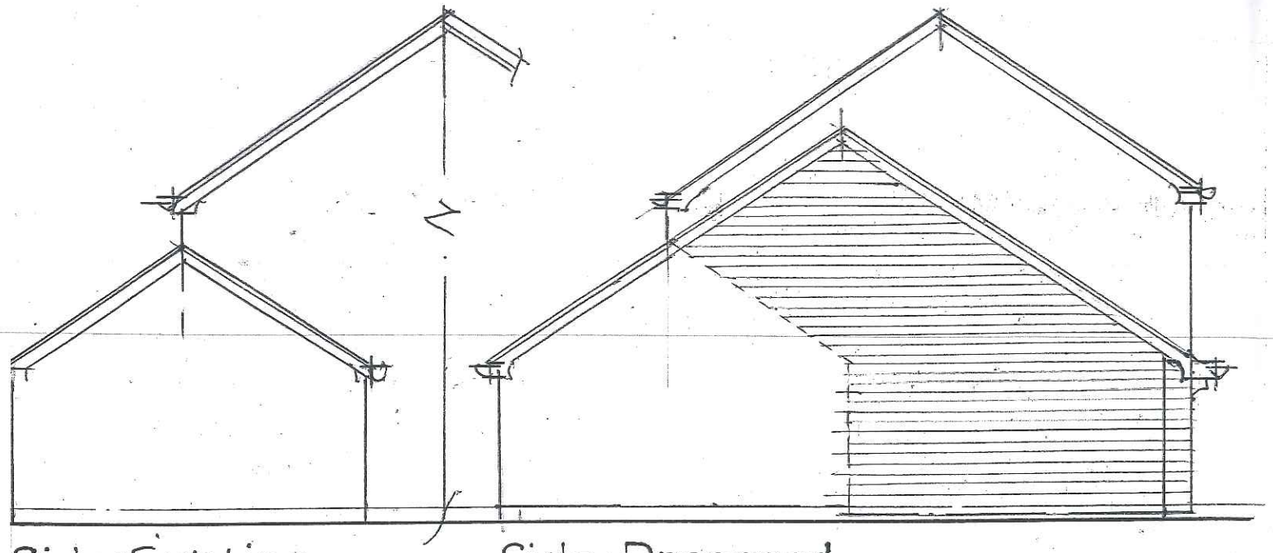

Side: Existing

Side: Proposed



Rear: Existing



Rear: Proposed



Front: Existing

SCALE 1:100



Front: Proposed

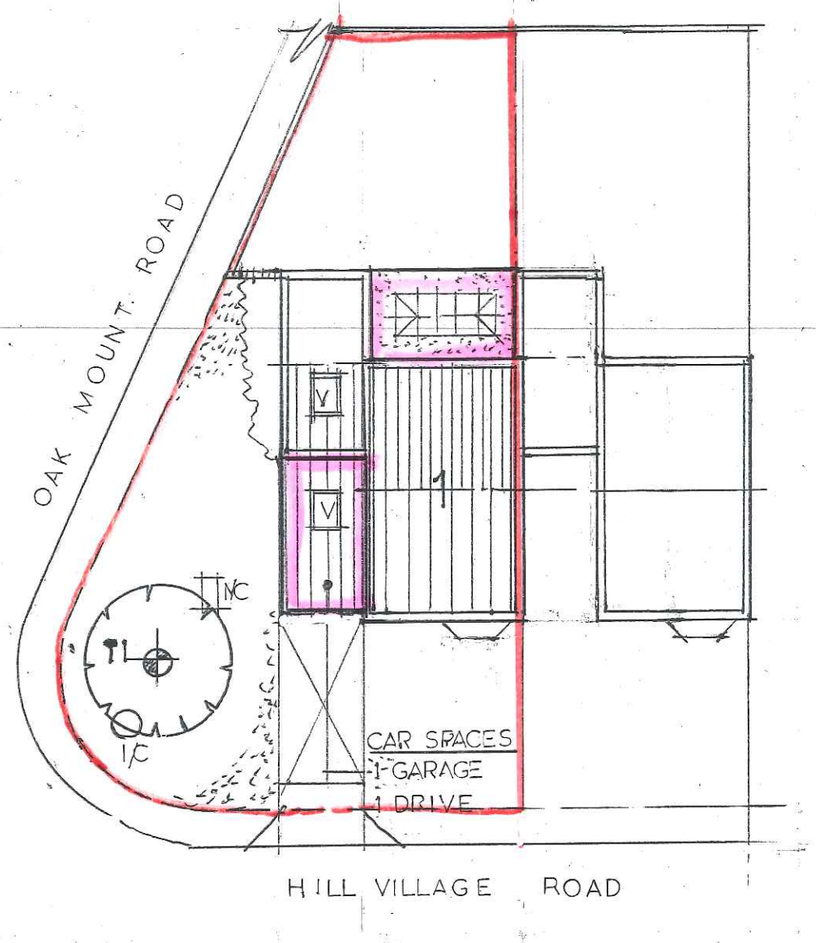

N

Site/Roof Plan

SCALE 1:200

MATERIALS & FENESTRATION
TO MATCH EXISTING

Description PROPOSED SINGLE STOREY EXTENSIONS TO REAR & SIDE OF EXISTING DETACHED HOUSE No1. HILL VILLAGE ROAD WERRINGTON. ST9.0DP.

FOR Mr&Mrs D.Hicking Date

SHEET no: 2