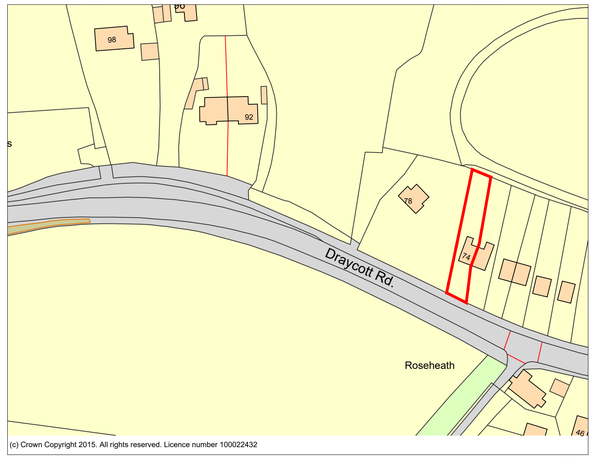



01
3096

LOCATION PLAN

1:1250 SCALE

N


1:1250 0 25 50 75 100 125 m

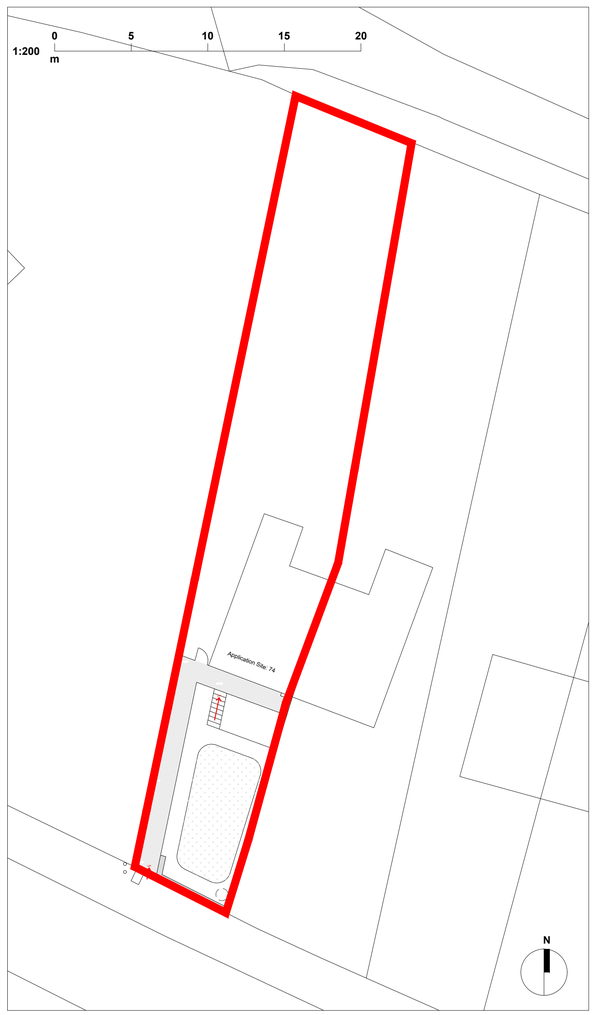

02
3096

EXISTING BLOCK PLAN

1:200 SCALE

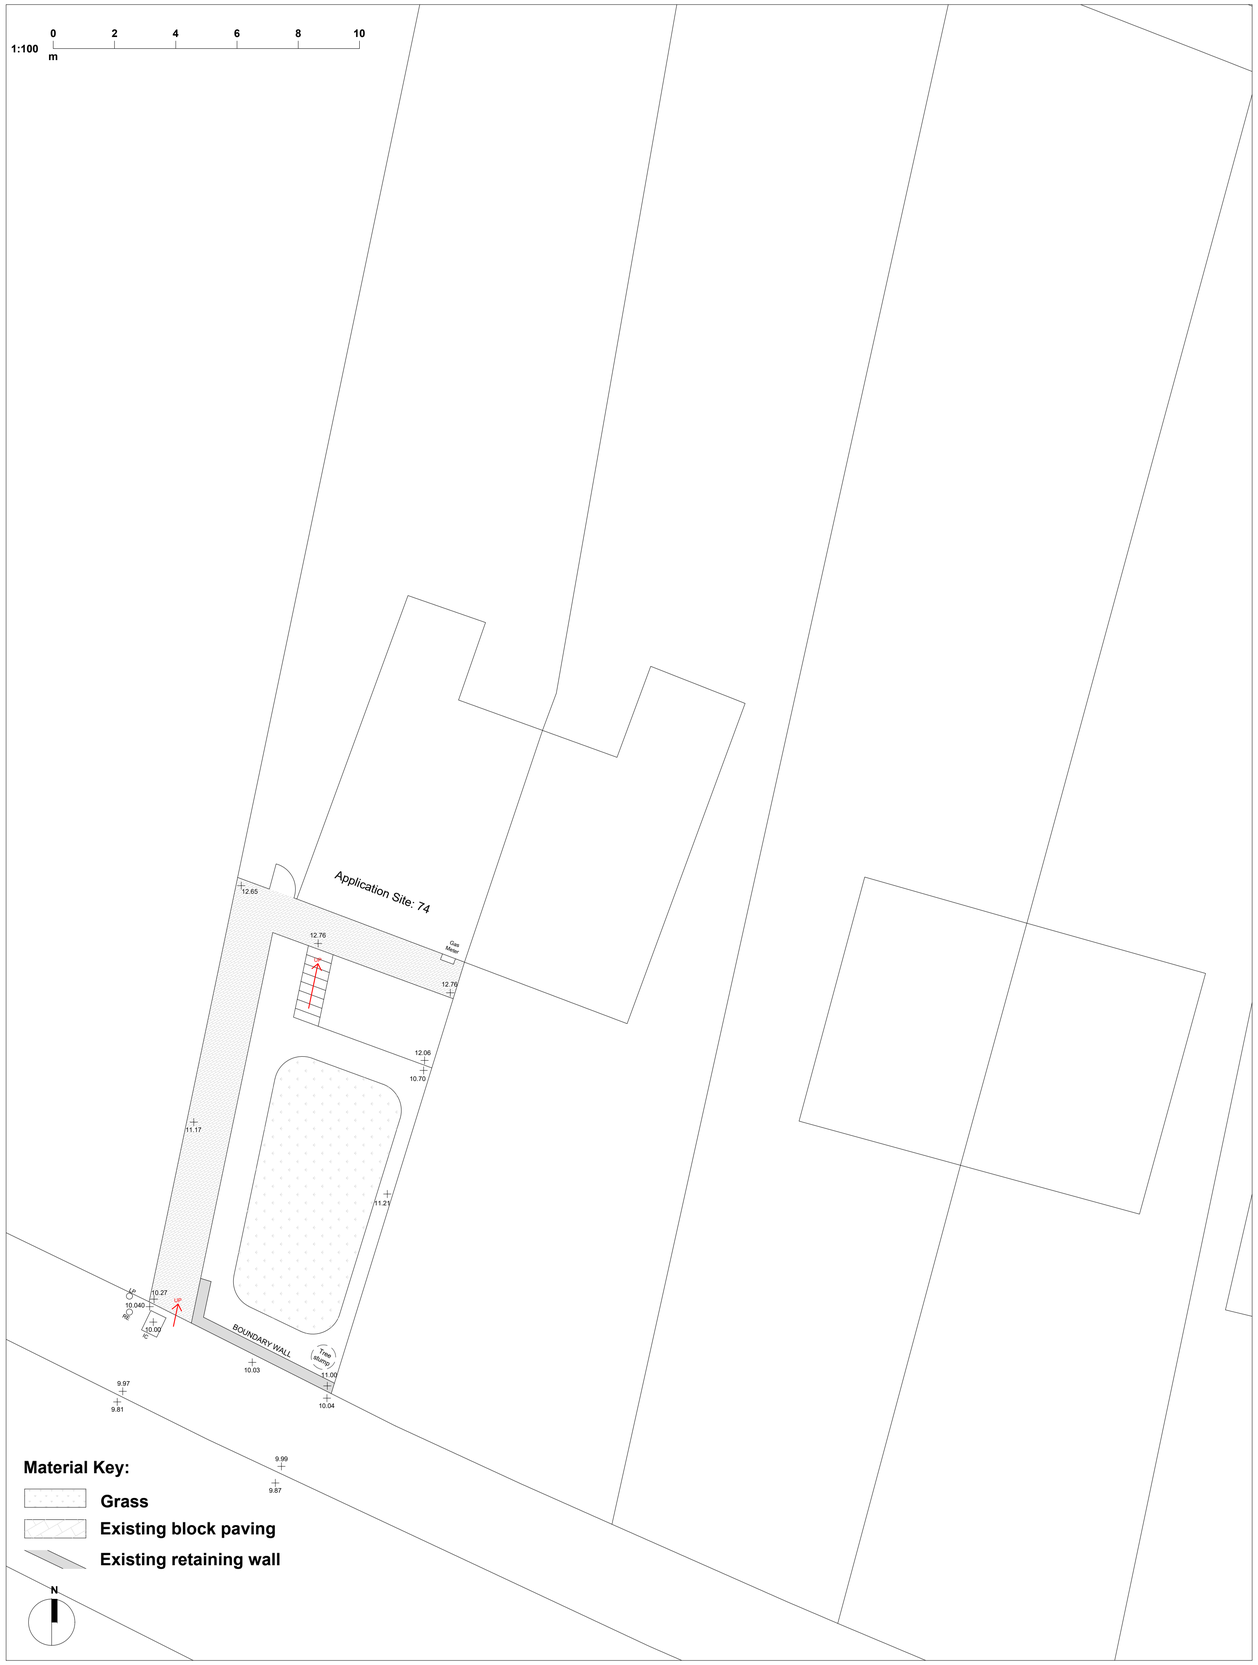

03
3096

EXISTING PLAN

1:100 SCALE

All heights, sizes and dimensions should be checked on site by the contractor before any work is put in hand.

Figured dimensions should be taken in preference to scaling and any errors or omissions reported to the architect at once

This drawing has been prepared in accordance with the CDM (Construction Design and Management) and all foreseeable design risks to those involved or affected by construction have been avoided wherever possible

Scale 1 : 100

0 1 2 5 10 m

Scale 1 : 200

0 2 4 10 20 m

Rev	Date	By	Detail

Drawing status
S3

Client
Mrs. L. Vickers

Project/Location
74 Draycott Road, Upper Tean, Stoke-on-Trent, Staffordshire, ST10 4JF

SMYTHEMAN ARCHITECTURAL
12 High Street
Tean, Stoke-on-Trent
ST10 4DZ
United Kingdom
T +44 (0)1538 722097
F +44 (0)1538 722185
mail@smytheman.co.uk
www.smytheman.co.uk

Drawing title
Location Plan & Block Plans, All Existing Plans

Scale(s)	Date	Drawn	Checked
As specified @ A1	Jul '18	NJ	TM

Drawing number **Revision**
LV-SA-XX-XX-DR-A-0101