Ordnance Survey © Crown copyright 2018 All rights reserved. Licence number 100051789

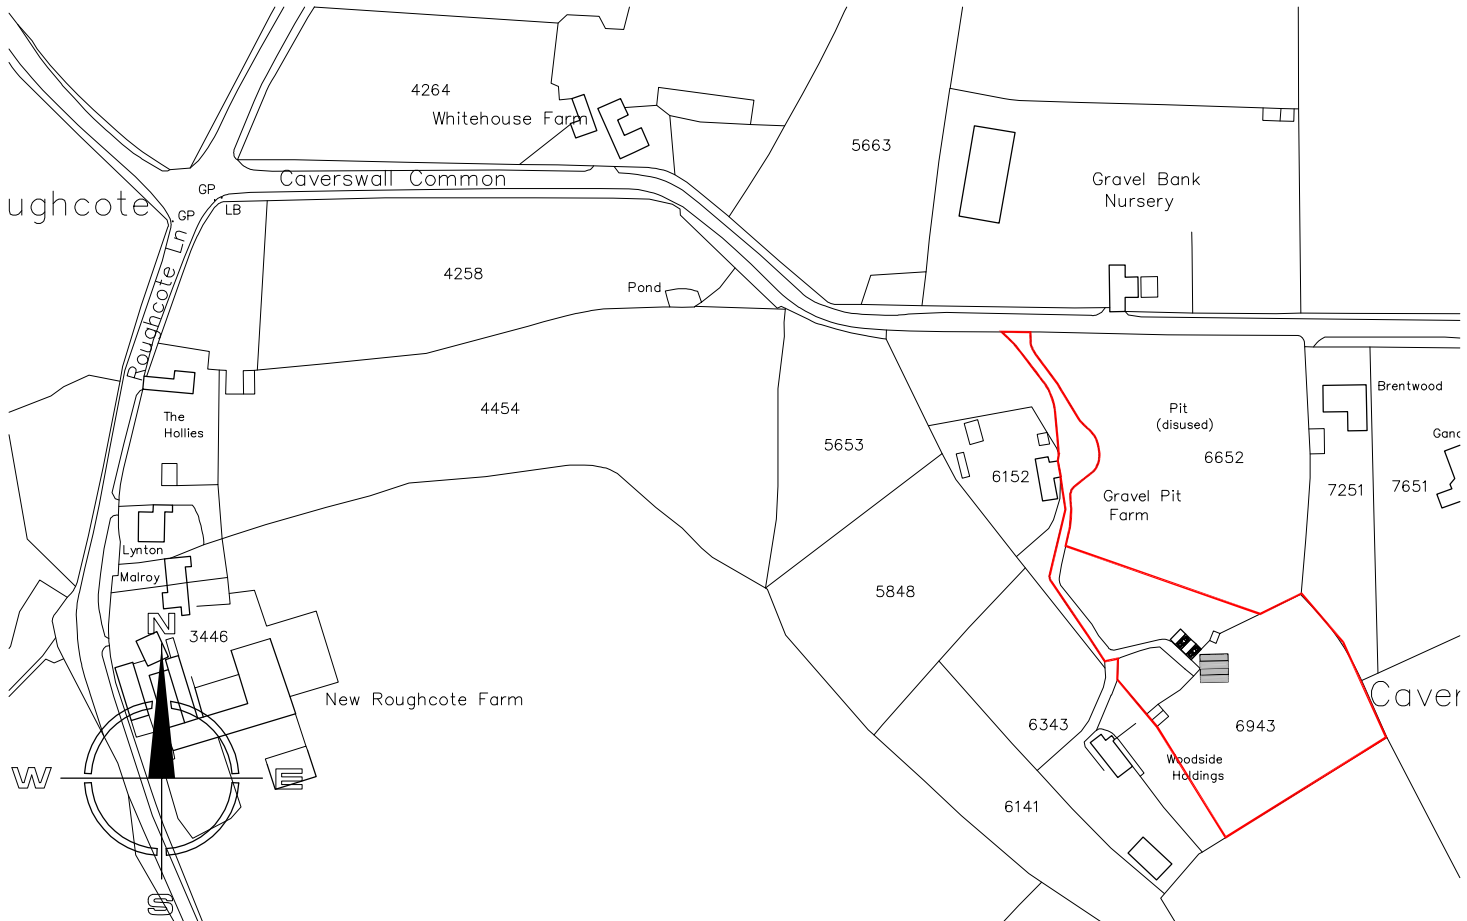

SITE LOCATION PLAN 1-2500

Ordnance Survey © Crown copyright 2018 All rights reserved. Licence number 100051789

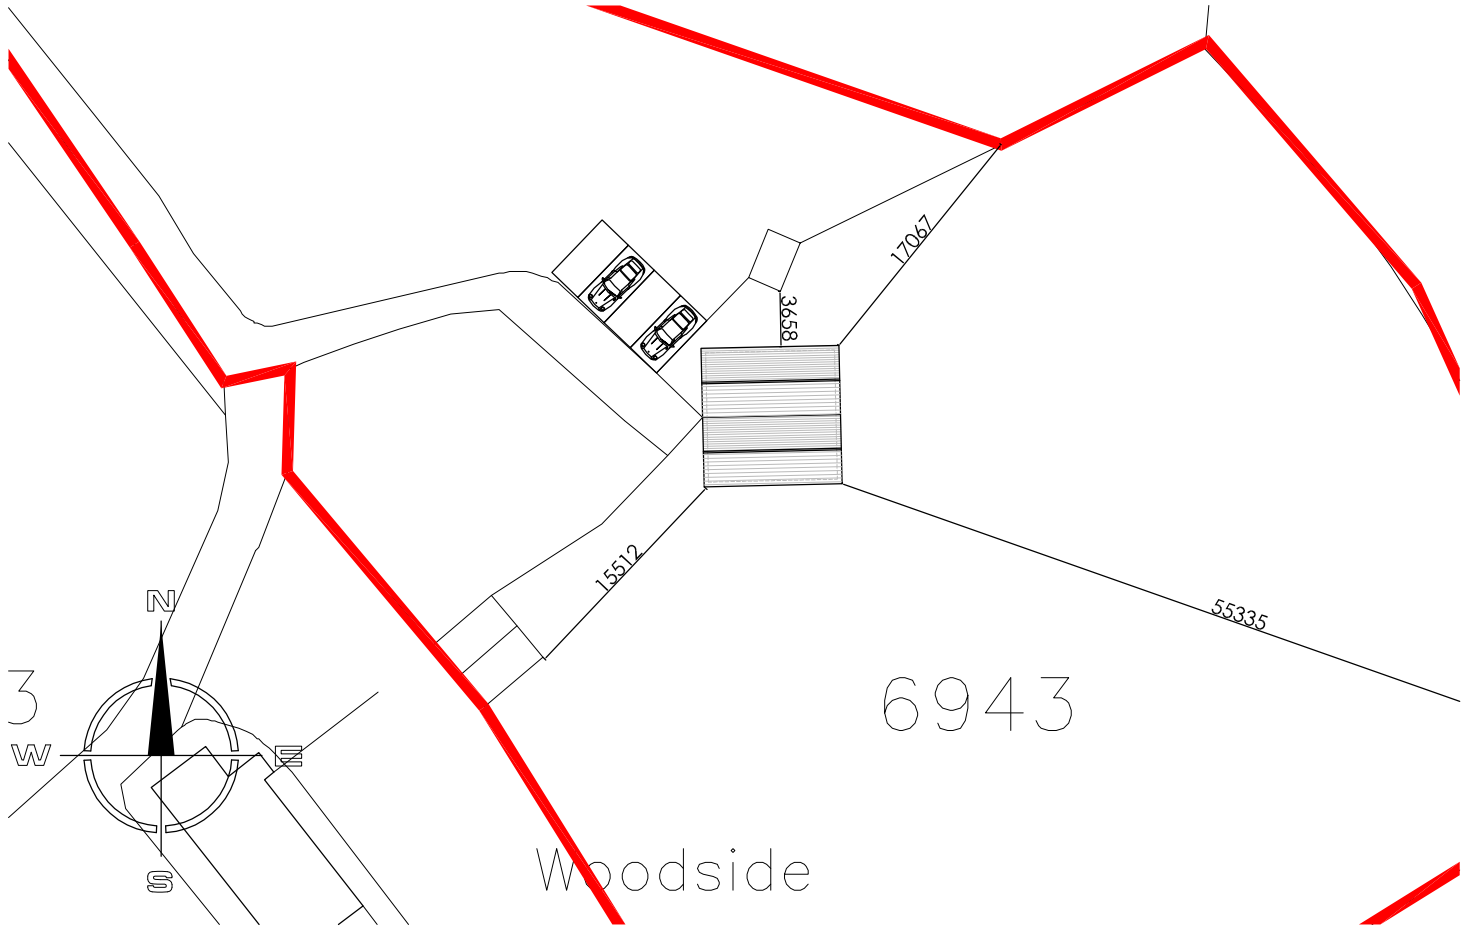

SITE LAYOUT PLAN 1-500

Copyright of this drawing is vested in the Architect and it must not be copied or reproduced without consent. Figured dimensions only are to be taken from this drawing. All contractors must visit the site and be responsible for taking and checking all dimensions relative to their work. Hewitt&Carr Architects Ltd are to be advised of any variation between drawings and site conditions.
CLIENTS ARE ADVISED TO CLARIFY DIMENSIONS WITH THE ARCHITECT PRIOR TO SETTING OUT AND NOT TO SCALE FROM THE DRAWING

Rev.	Drawn	Comments	Date
A	HMM	MINOR AMENDMENTS	26/09/18

Hewitt&Carr Architects
A: 2-4 Cross Street I Cheadle I Staffordshire I ST10 1NP
T: 01538 756888
E: enquiries@hcarchitects.co.uk
W: www.hcarchitects.co.uk

Client
HMM

Project
EXTENSION TO OR REPLACEMENT DWELLING - FAIRVEIW
CAVERSWALL COMMON, ST11 9EU

Title
Site location and layout plan

PLANNING

Status
Planning

Date September 2018 Drawn HMM

Scale @A3 As noted Checked

Project No 00765 Drawing No. AS(0)01 Rev A

File Ref: C:\