
ROB*ert* L **FORD**

private architectural practitioner and rural development consultant

PARKSIDE PARK ROAD LEEK STAFFORDSHIRE ST13 8JT

roblford@btopenworld.com / 01538 398290 / 07969 68 68 86

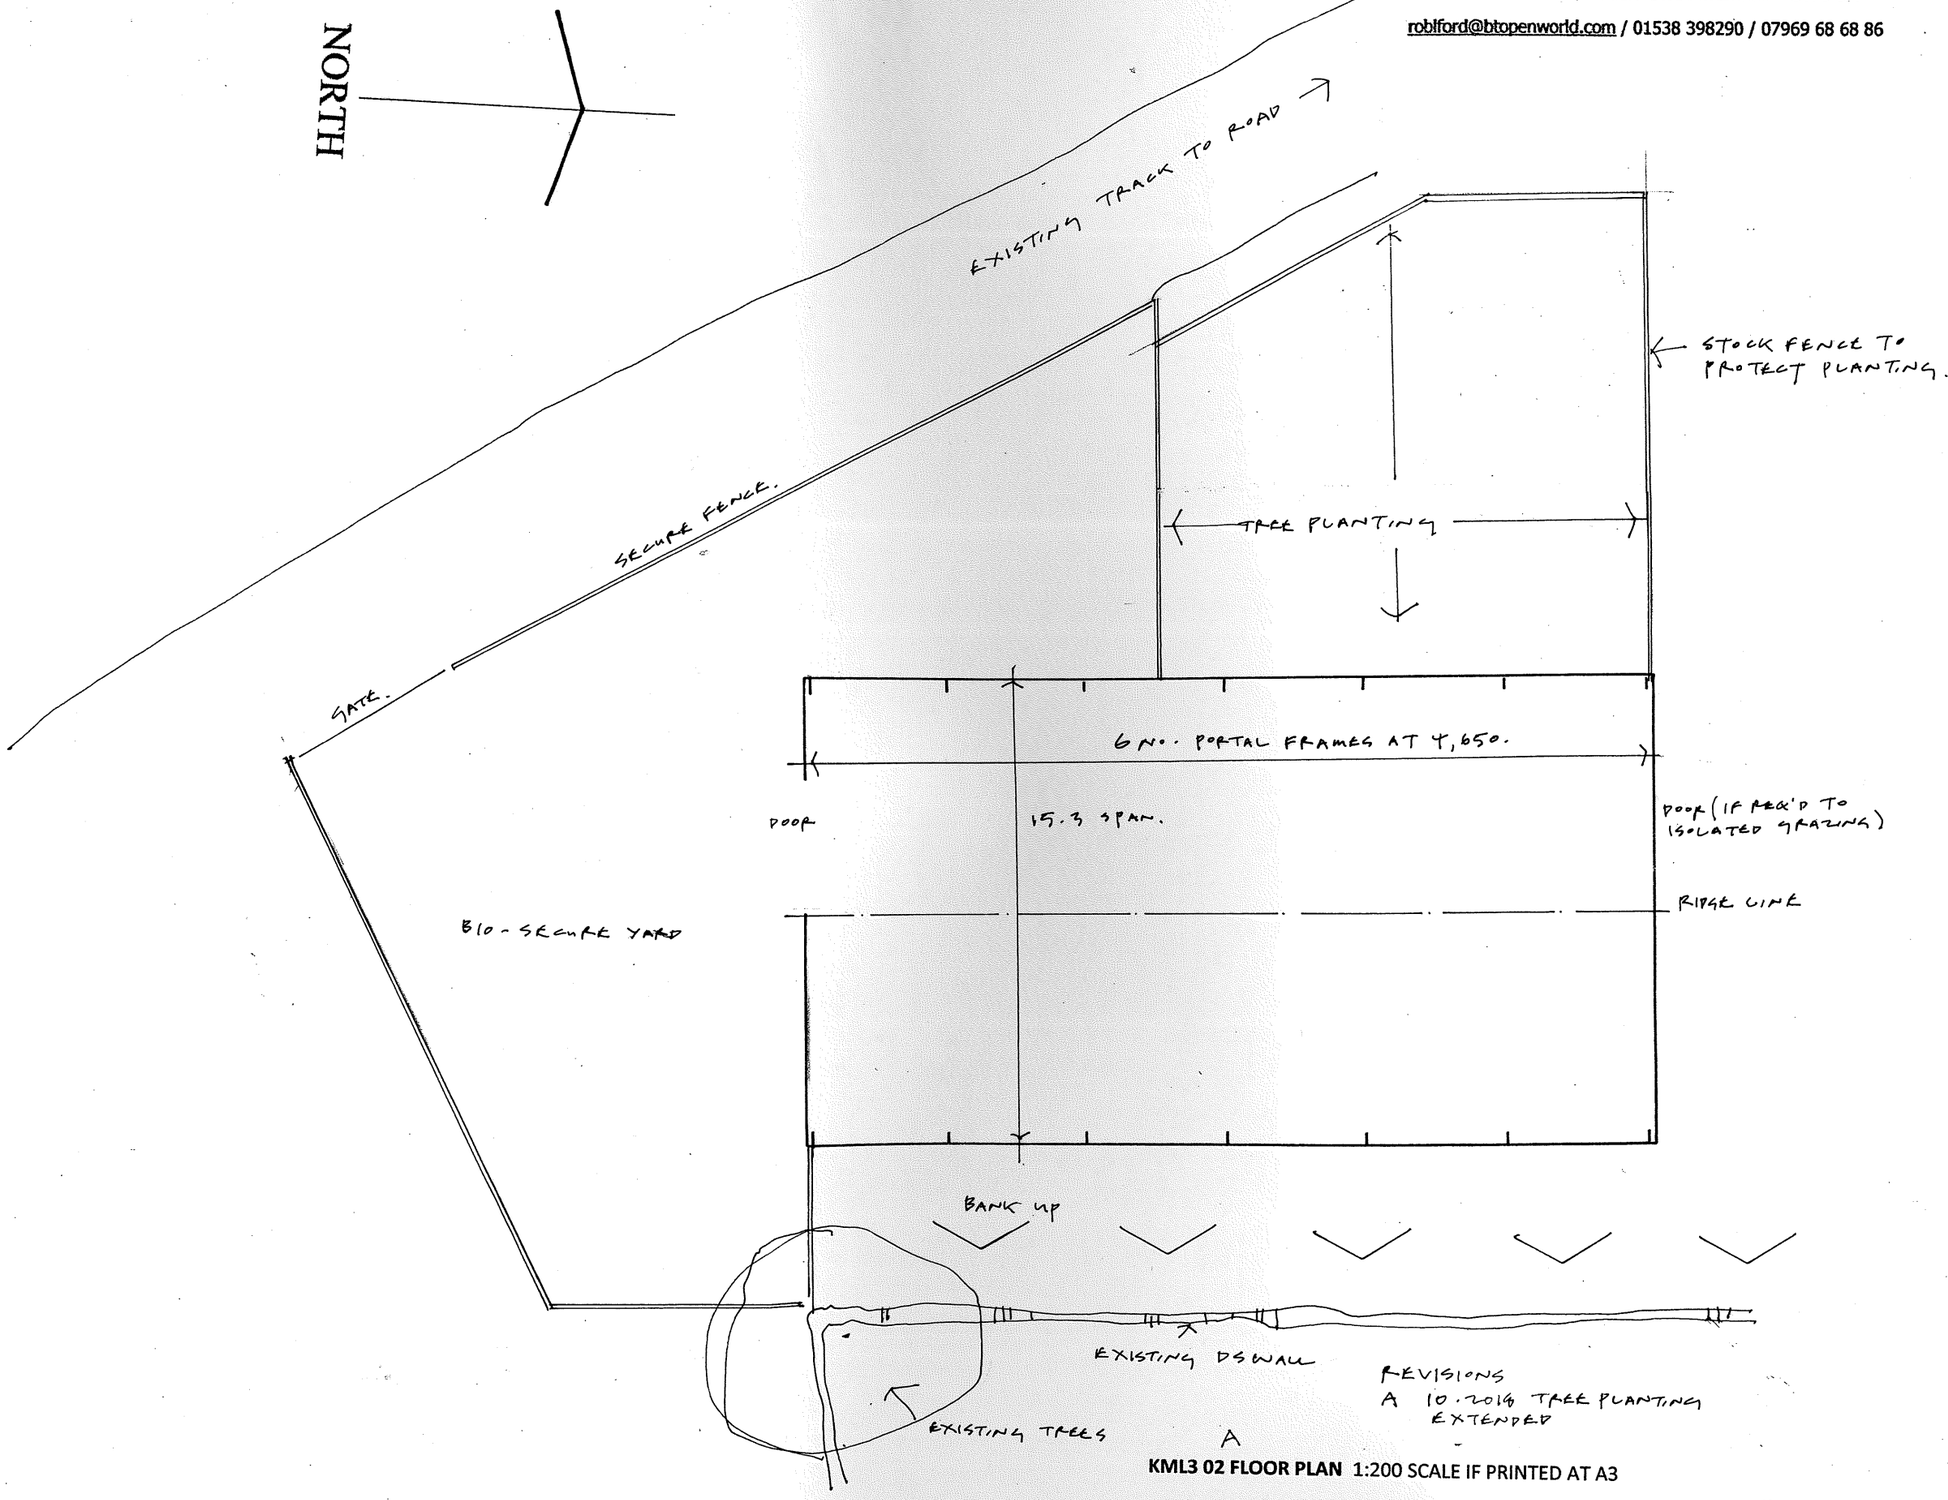

REVISIONS
A 10.2018 TREE PLANTING EXTENDED

A

KML3 02 FLOOR PLAN 1:200 SCALE IF PRINTED AT A3

PROPOSED AGRICULTURAL BUILDING AT **KNIVEDEN FARM** MOUNT LANE LEEK ST13 7ZX

08 2018

1 METRE X 10 METRES AT 1:200 SCALE