NOTES


Copyright b3 architectural design 2018. Reproduction not permitted without prior written consent.

Only figured dimensions to be refererenced from these drawings, if in doubt. please ask for further dimensions All figures are to be checked on site prior to commencement of work. This drawing is for planning or building regulations only, b3 architectural design and the author have not prepared this drawing with adequate level of detail to be used for construction purposes.


Deviation from this drawing will not be permitted without prior written consent.

REVISIONS


Rev	Description	Date
A	Drawing title panel notes amended to suit Staffs' Moorlands.	26-09-18

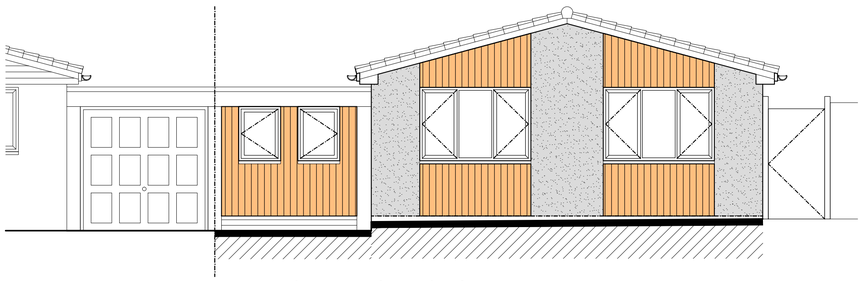


Proposed Principal North Elevation

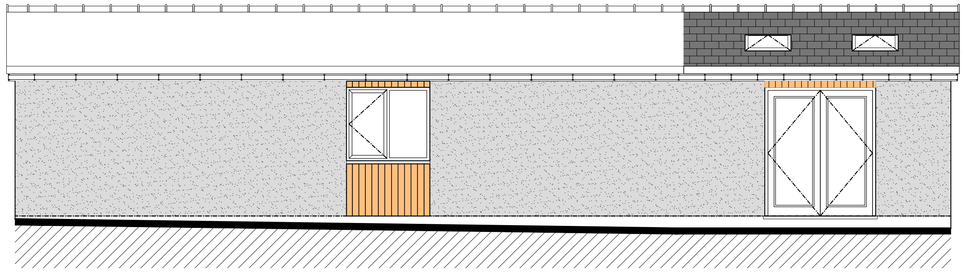

Proposed West Elevation

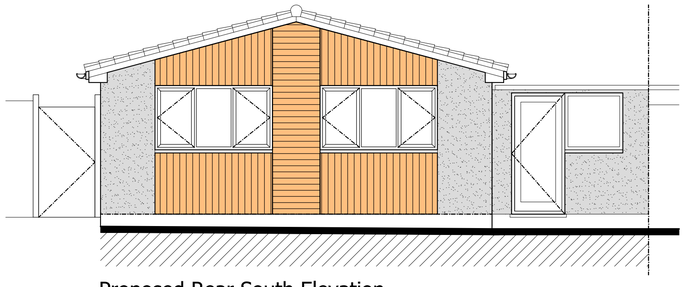

Proposed Rear South Elevation

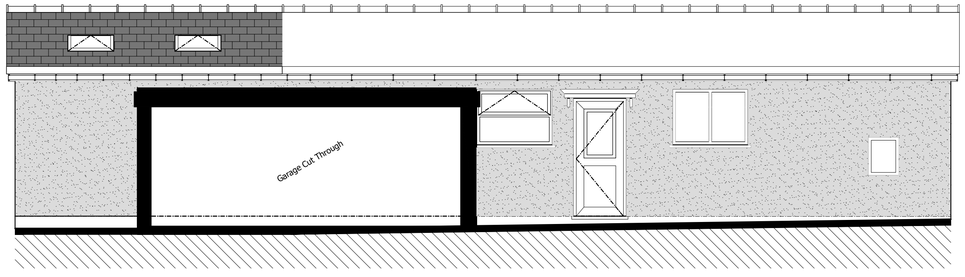

Proposed East Elevation

0m 1.0m 2.0m 3.0m 4.0m 5.0m

0.5m 1.5m 2.5m 3.5m 4.5m

b3 architecturaldesign

CLIENT

Angela Whiston
25 Graffam Grove, Cheadle,
Stoke-on-Trent,
ST10 1SP

PROJECT

Internal alterations and single storey rear extension at:
9 Litley Drive, Cheadle,
Stoke-on-Trent,
ST10 1NJ

DRAWING TITLE	PROJECT REF	DRAWING REF
Proposed Elevations Planning Drawing (Rev A)	18-03-B3-XX	ZZ-DR-A-0403
	SCALE: 1:50 | SIZE: A1	DATE: September 2018