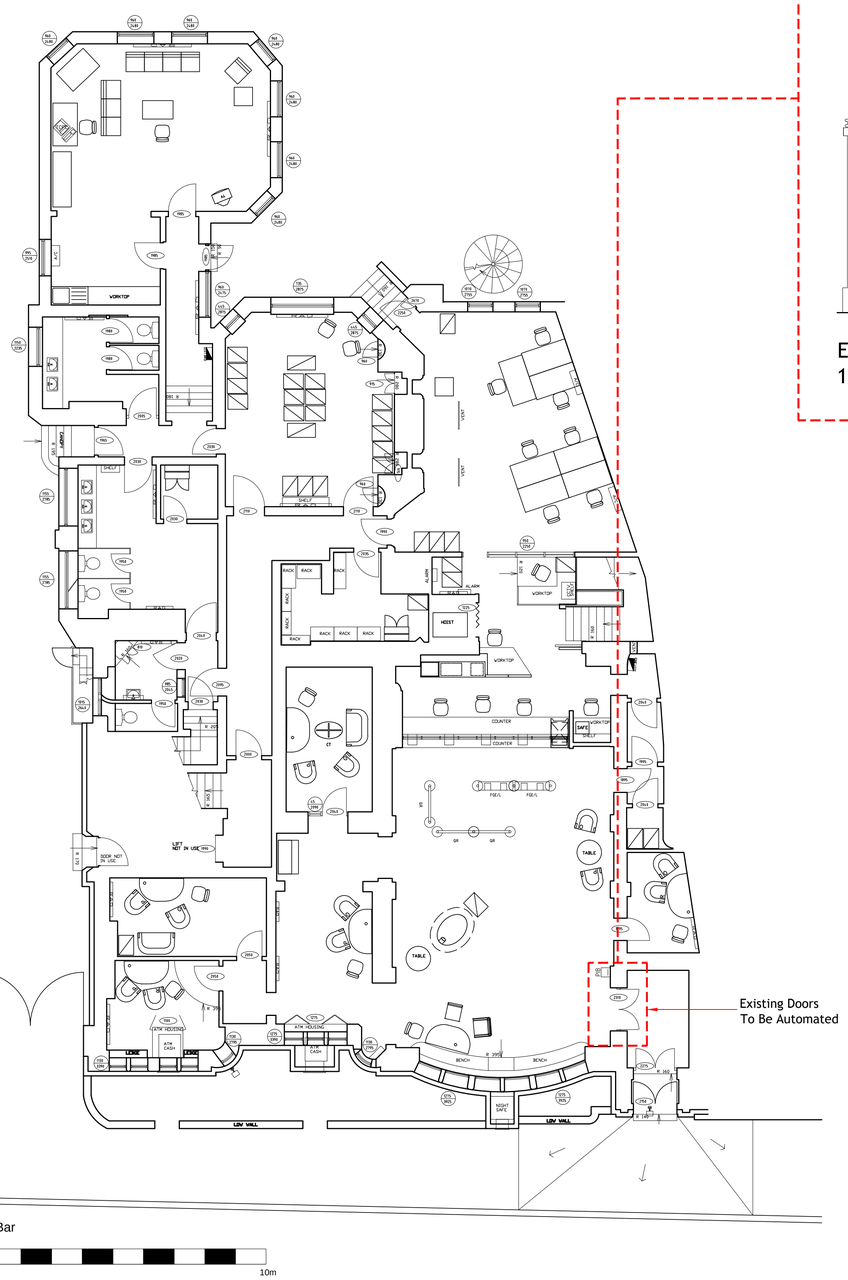

Ground Floor Plan
1:100

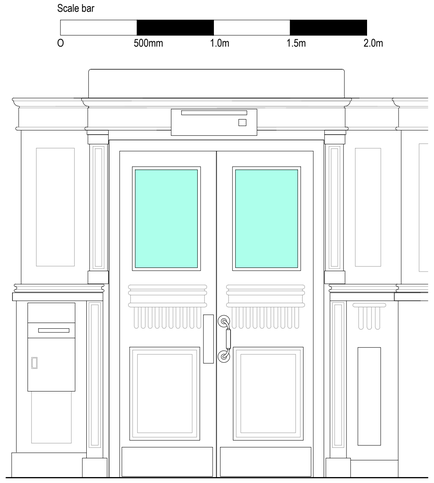

Existing Internal elevation on doorset
1:20



Proposed Internal elevation on doorset
1:20

Notes:

Door opening mechanisms in brushed stainless steel.

Signage to obverse face of door within lobby reads "Keep Clear". Shown in red.

Safety barriers are floor mounted within the lobby to prevent opening doors striking customers.



Photograph on doors from within banking hall



Illustration of Door Safety Barrier
Approx scale 1:10

CAD File: XX.2893

Nat West - Leek

Date	By	Revision Description	Rev
27/09/18	AMG	Photograph added	A

Important!
Report discrepancies immediately.

© Copyright - George Harwood Ltd.

QMS ISO 9001 REGISTERED FIRM

George Harwood Ltd
Shore House, 68 Westbury Hill
BRISTOL BS9 3AA

Telephone 0117 983 4442
Facsimile 0117 962 3487

Client
Royal Bank of Scotland

Project Name & Description
Nat West Bank
24 DERBY STREET
LEEK
ST13 5AF

Drawing Description
Proposed automation of existing Banking Hall door set

Scale(s)		Sheet
1:100 1:20 1:10		A1
Date	Drawn	Checked
Sept 2018	AMG	GHL

Drawing Status
Listed Building Consent

Drawing Number	Rev
2893 - 001	(A)