Copyright of this drawing is vested in the Architect and it must not be copied or reproduced without consent. Figured dimensions only are to be taken from this drawing. All contractors must visit the site and be responsible for taking and checking all dimensions relative to their work. Hewitt&Carr Architects Ltd are to be advised of any variation between drawings and site conditions.
CLIENTS ARE ADVISED TO CLARIFY DIMENSIONS WITH THE ARCHITECT PRIOR TO SETTING OUT AND NOT TO SCALE FROM THE DRAWING

Rev.	Drawn	Comments	Date

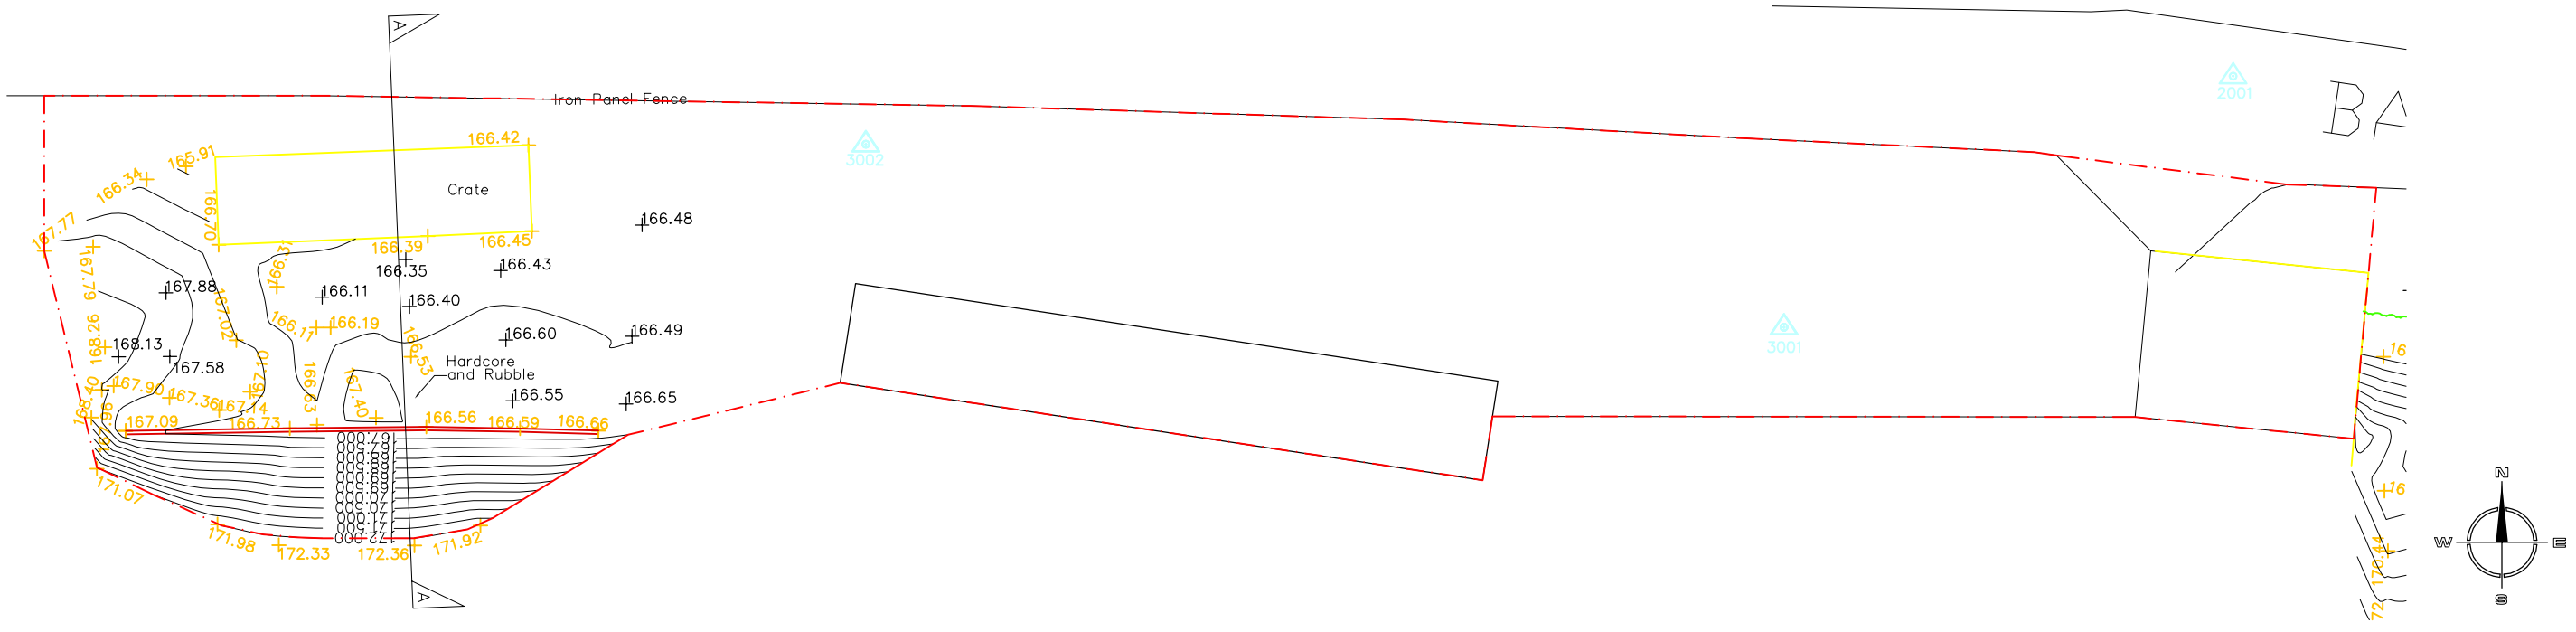

Site Plan 1:200

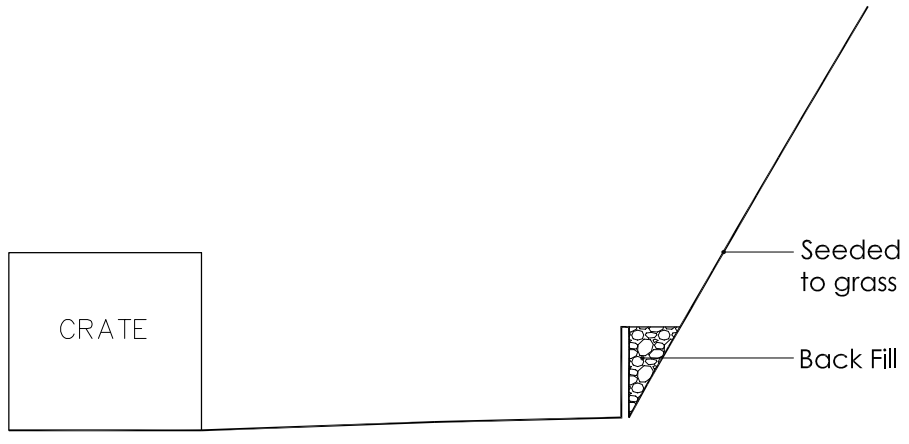

Section A-A 1:100

Ordnance Survey © Crown copyright 2018 All rights reserved. Licence number 100051789

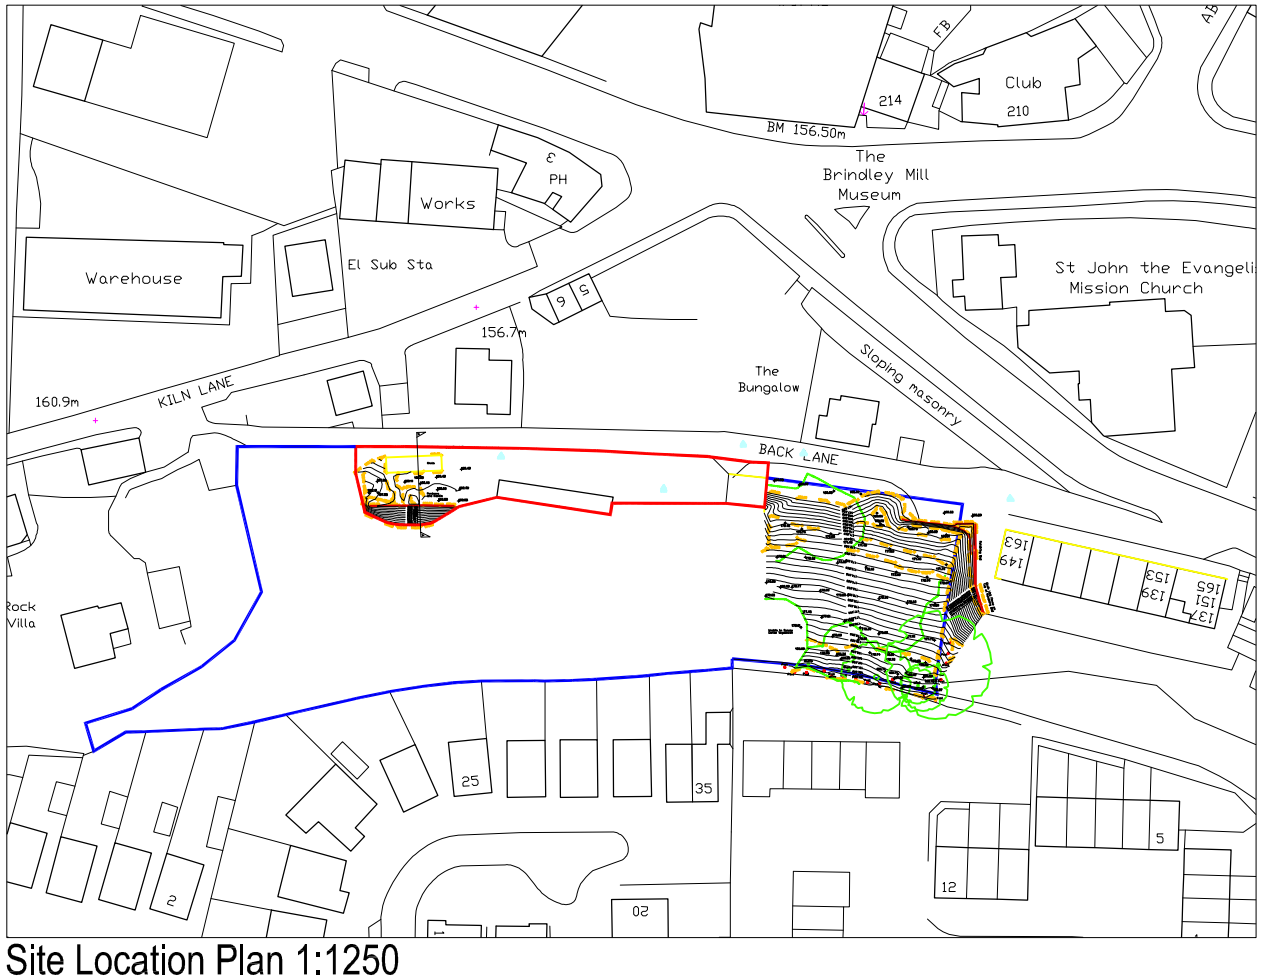

Site Location Plan 1:1250

Hewitt&Carr Architects
A: DaisyBank House | 17-19 Leek Road | Cheadle | ST10 1JE
T: 01538 756888
E: enquiries@hcarchitects.co.uk
W: www.hcarchitects.co.uk

Client
Mr R Fisher

Project
Retaining Wall and Expansion of Yard
Retrospective Planning

Title
Site Plan and Site Section as Existing

SURVEY

Status
Survey

Date AUG 2018 Drawn BVC

Scale @A3 As Stated Checked

Project No 00800 Drawing No. AL(0)03 Rev

File Ref: C:\