Copyright of this drawing is vested in the Architect and it must not be copied or reproduced without consent. Figured dimensions only are to be taken from this drawing. All contractors must visit the site and be responsible for taking and checking all dimensions relative to their work. Hewitt&Carr Architects Ltd are to be advised of any variation between drawings and site conditions.
CLIENTS ARE ADVISED TO CLARIFY DIMENSIONS WITH THE ARCHITECT PRIOR TO SETTING OUT AND NOT TO SCALE FROM THE DRAWING

Rev.	Drawn	Comments	Date
C	HMM	Minor Amendments	03/10/18
D	HMM	Removal of flat roof extension	03/10/18
E	HMM	Site Plan	10/10/18



REAR ELEVATION 1:50

Proposed new Oak framed gable to dining extension.Existing conservatory to be demolished.



SIDE ELEVATION 1:50

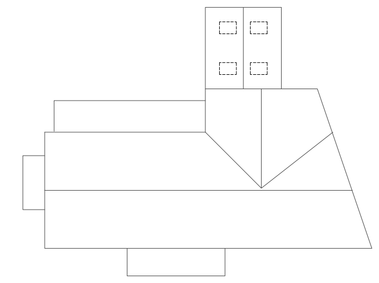

ROOF PLAN 1:200



FRONT ELEVATION 1:100



Photo of rear Elevation

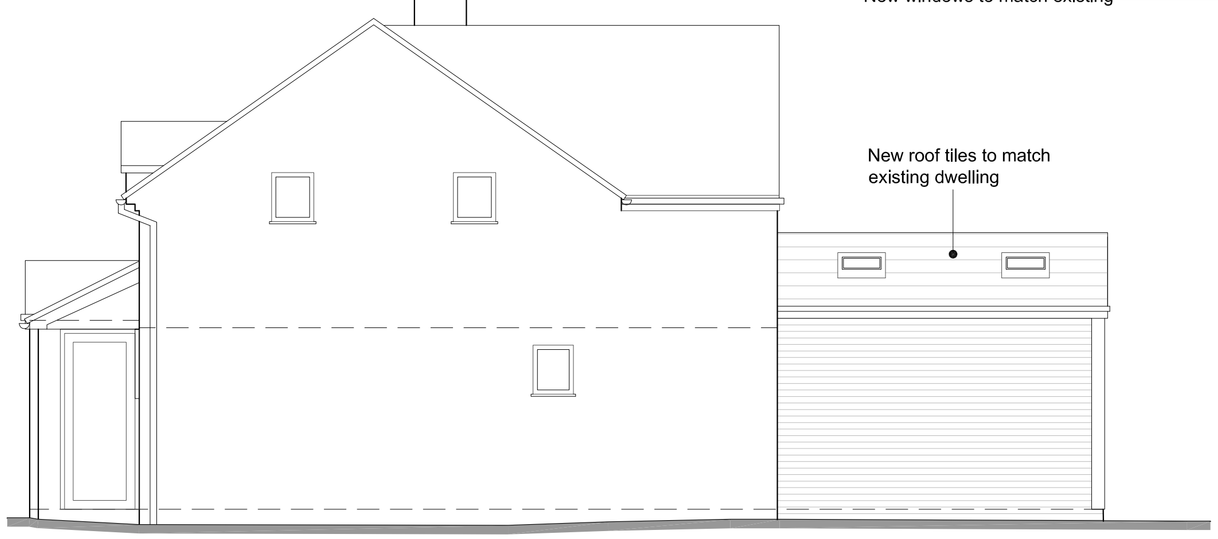

SIDE ELEVATION 1:50

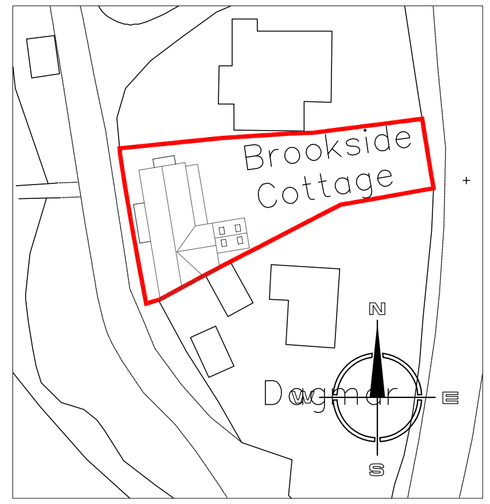

SITE LAYOUT PLAN 1:500

Ordnance Survey © Crown copyright 2016 All rights reserved. Licence number 100051789

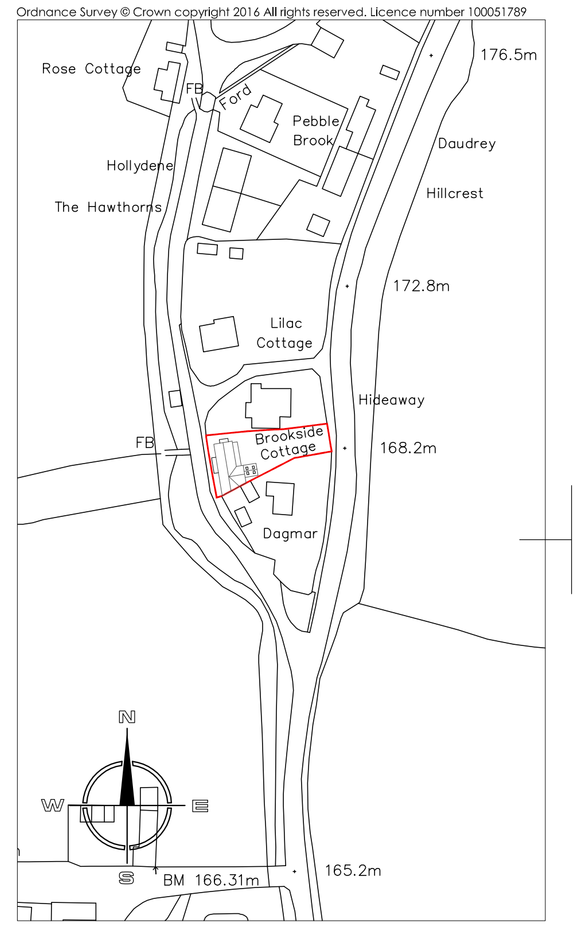

SITE LOCATION PLAN 1:1250

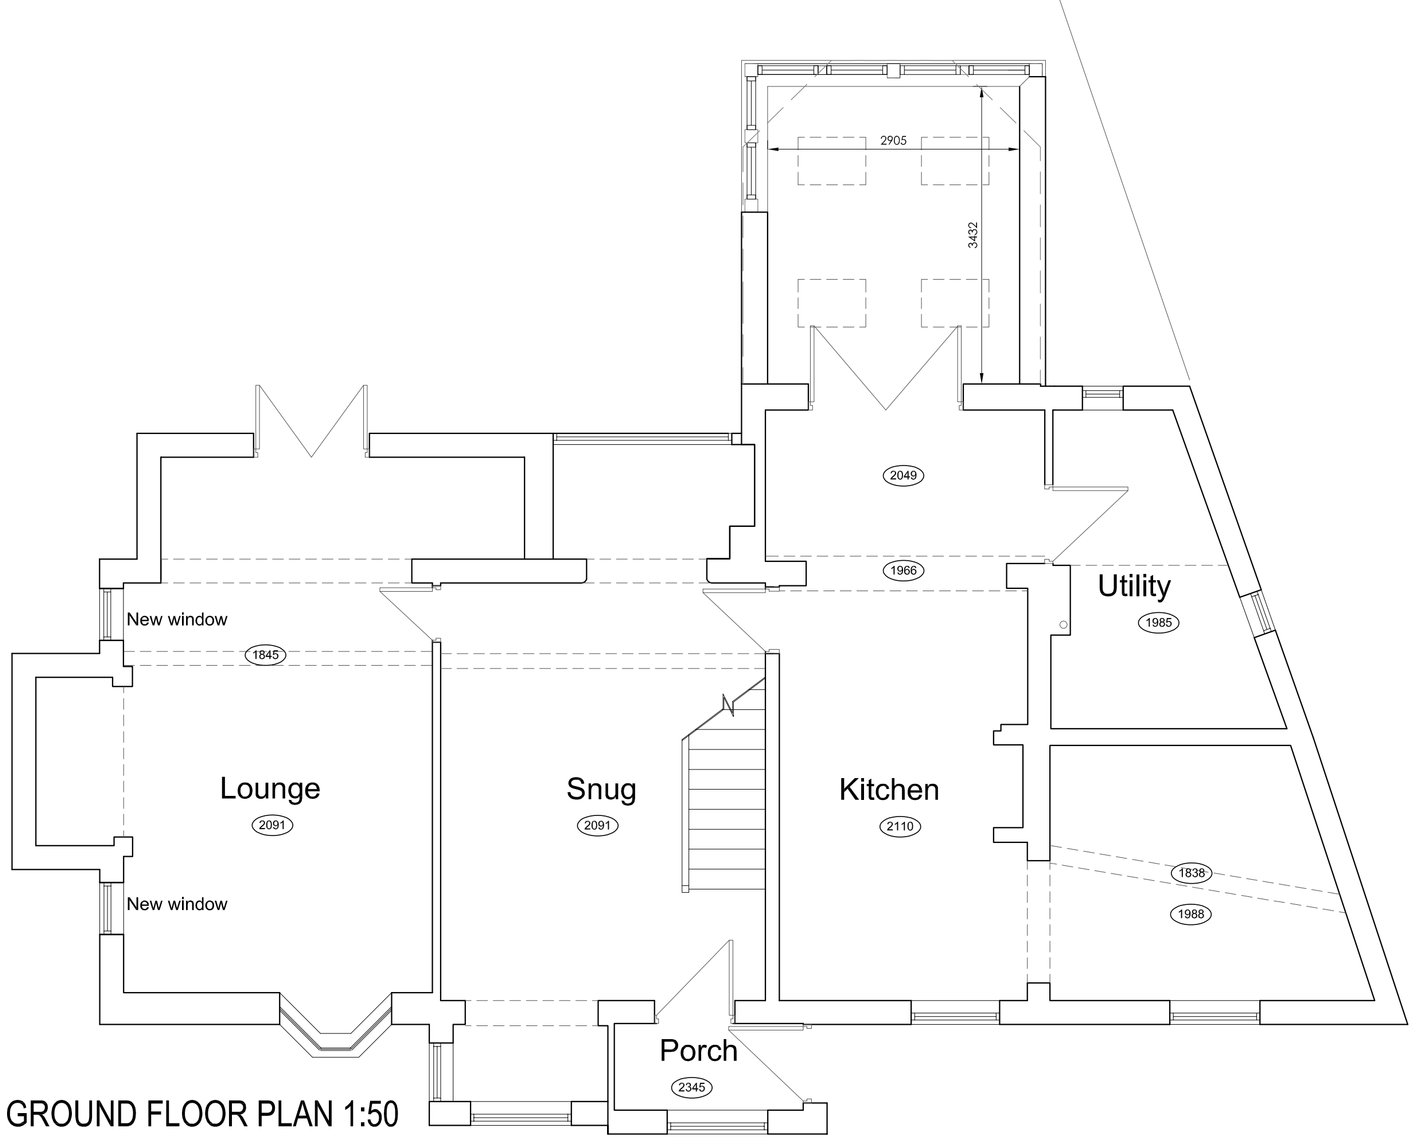

GROUND FLOOR PLAN 1:50

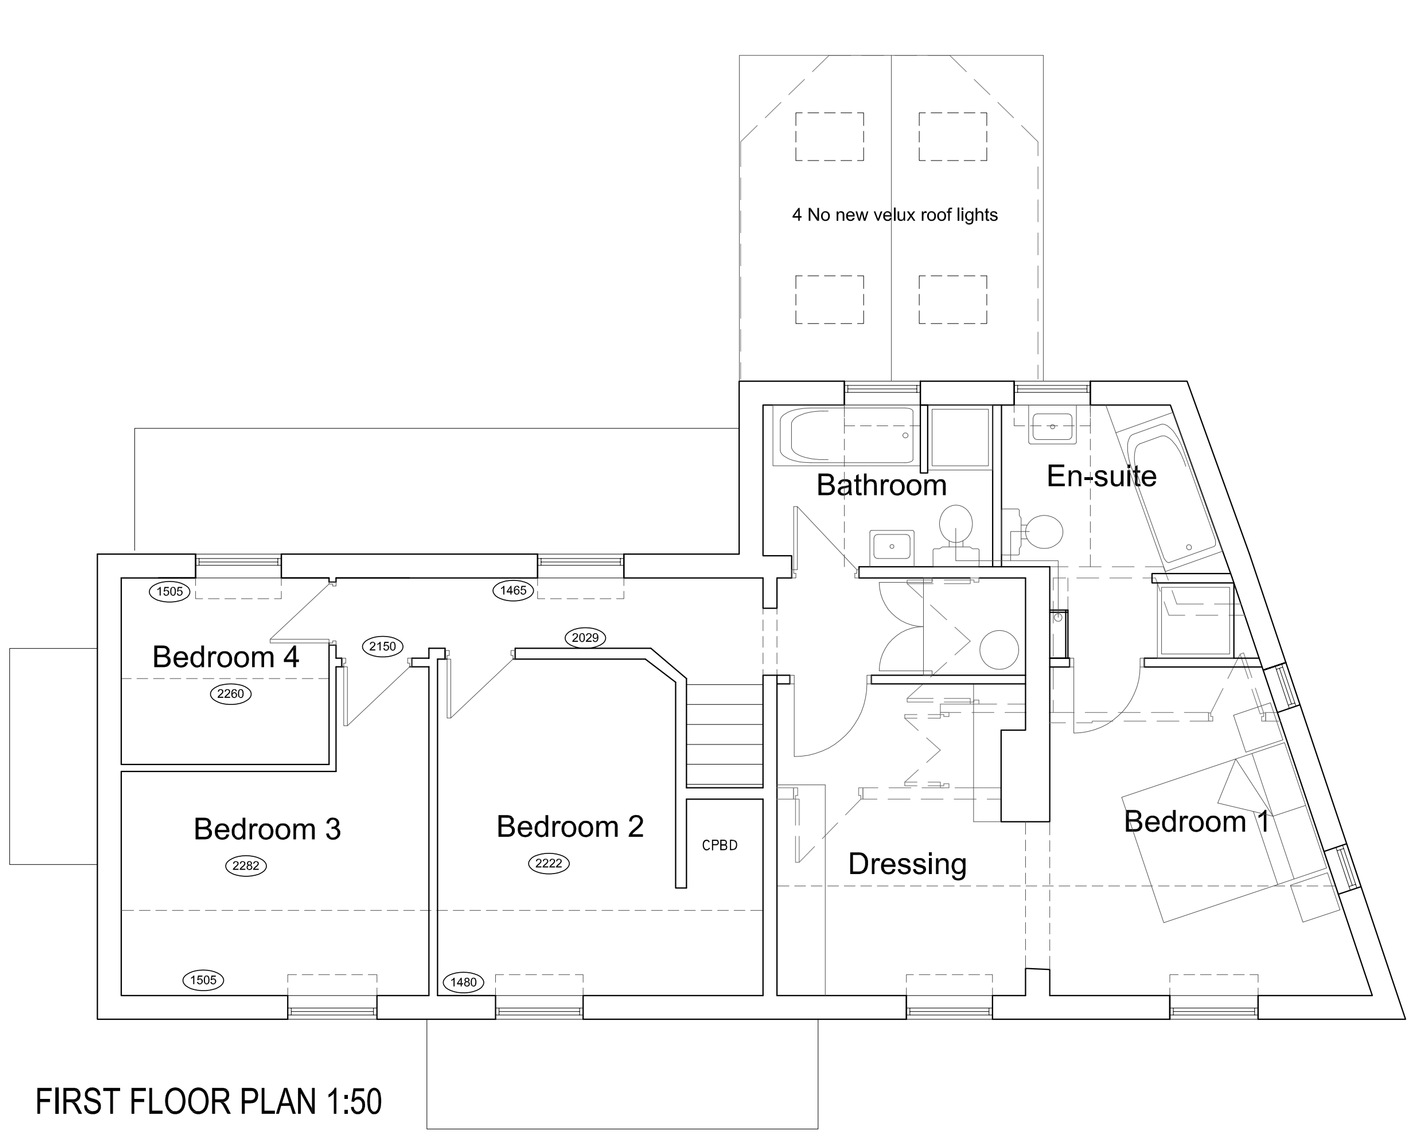

FIRST FLOOR PLAN 1:50

Hewitt&Carr Architects
A: 2-4 Cross Street I Cheadle I Staffordshire I ST10 1NP
T: 01538 756888
E: enquiries@hcarchitects.co.uk
W: www.hcarchitects.co.uk

Client
Mr and Mrs J Smith
Brookside Cottage, ST11 9RQ

Project
Replacement Conservatory

PLANNING

Title
Plans and elevations as Proposed

Status
PLANNING

Date August 18 Drawn MJC

Scale @A1 AS NOTED Checked

Project No 00778 Drawing No. AL(0)02 Rev E

File Path: H:\REF