Copyright of this drawing is vested in the Architect and it must not be copied or reproduced without consent. Figured dimensions only are to be taken from this drawing. All contractors must visit the site and be responsible for taking and checking all dimensions relative to their work. Hewitt&Carr Architects Ltd are to be advised of any variation between drawings and site conditions.
CLIENTS ARE ADVISED TO CLARIFY DIMENSIONS WITH THE ARCHITECT PRIOR TO SETTING OUT AND NOT TO SCALE FROM THE DRAWING

Rev.	Drawn	Comments	Date
A	HMM	Minor Amendment	20/09/2018

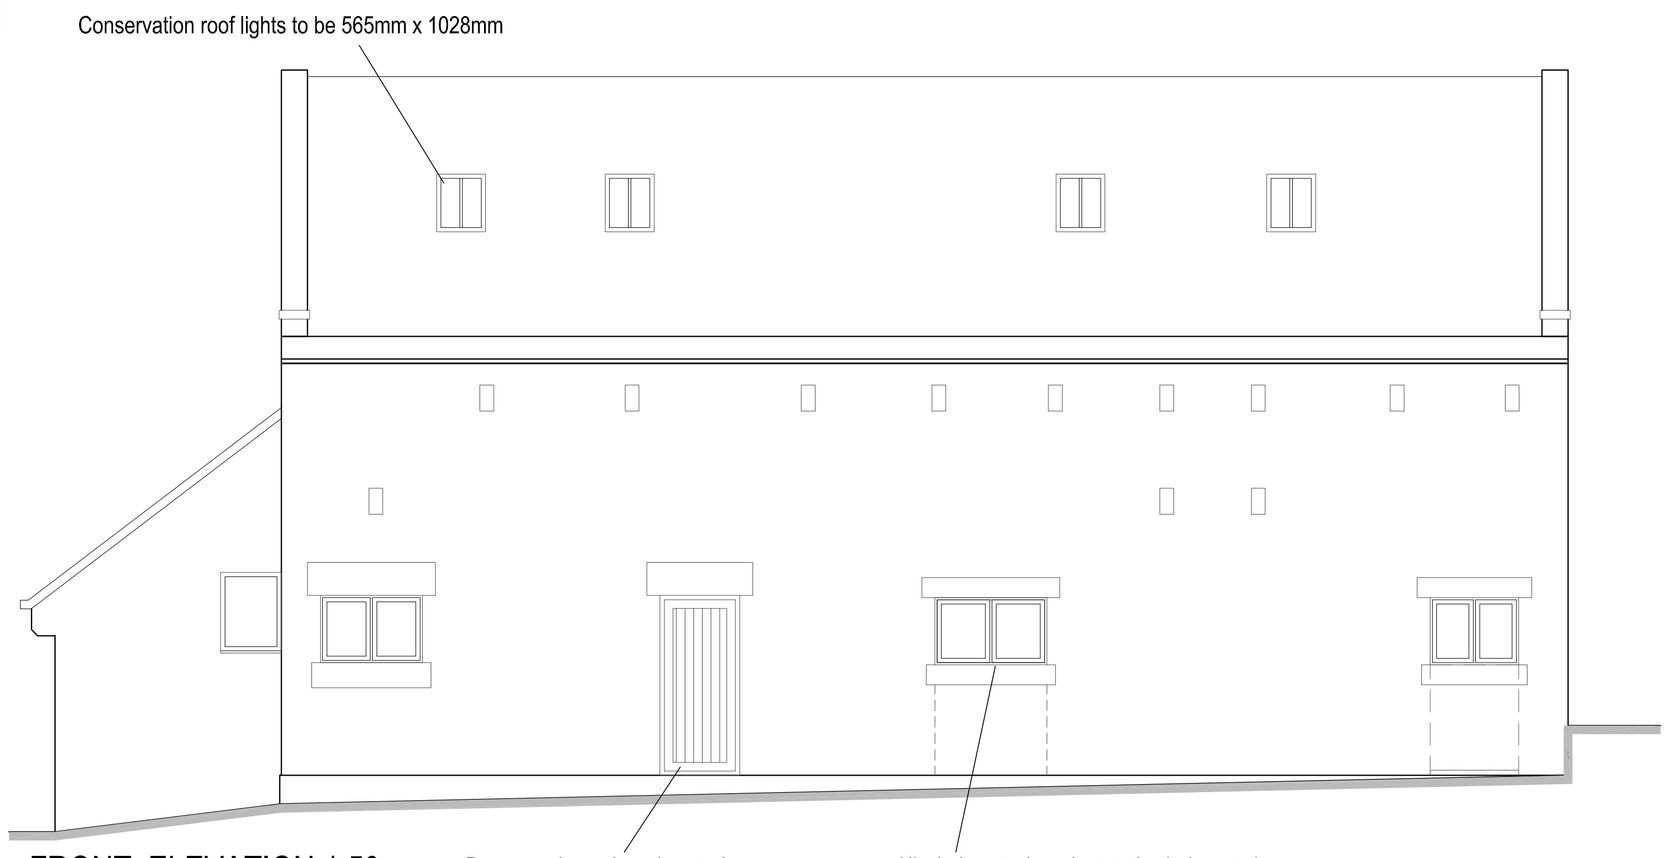

FRONT ELEVATION 1:50

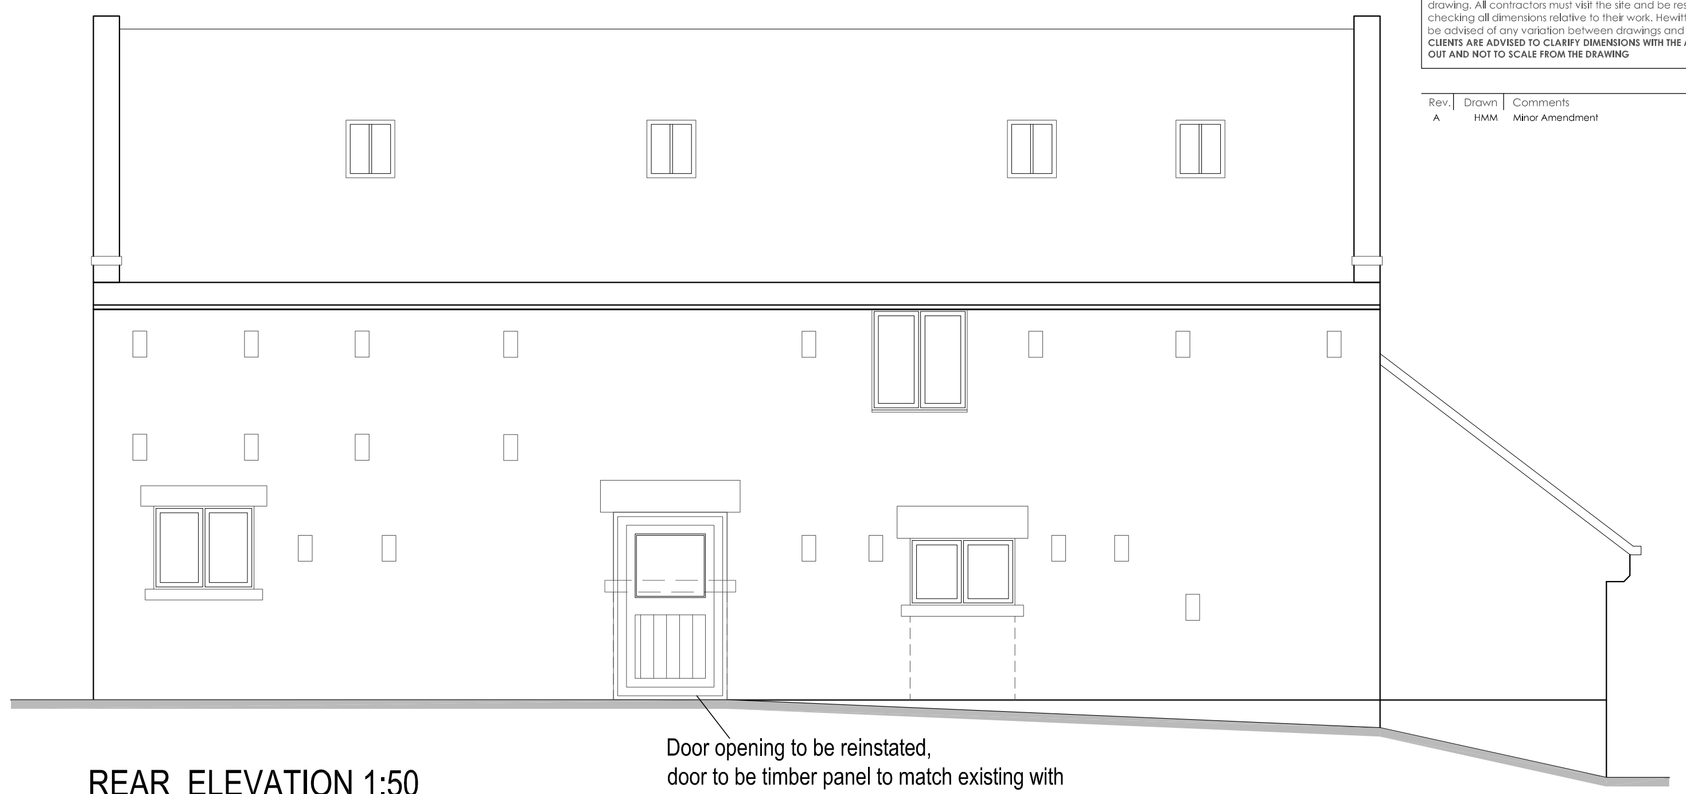

REAR ELEVATION 1:50

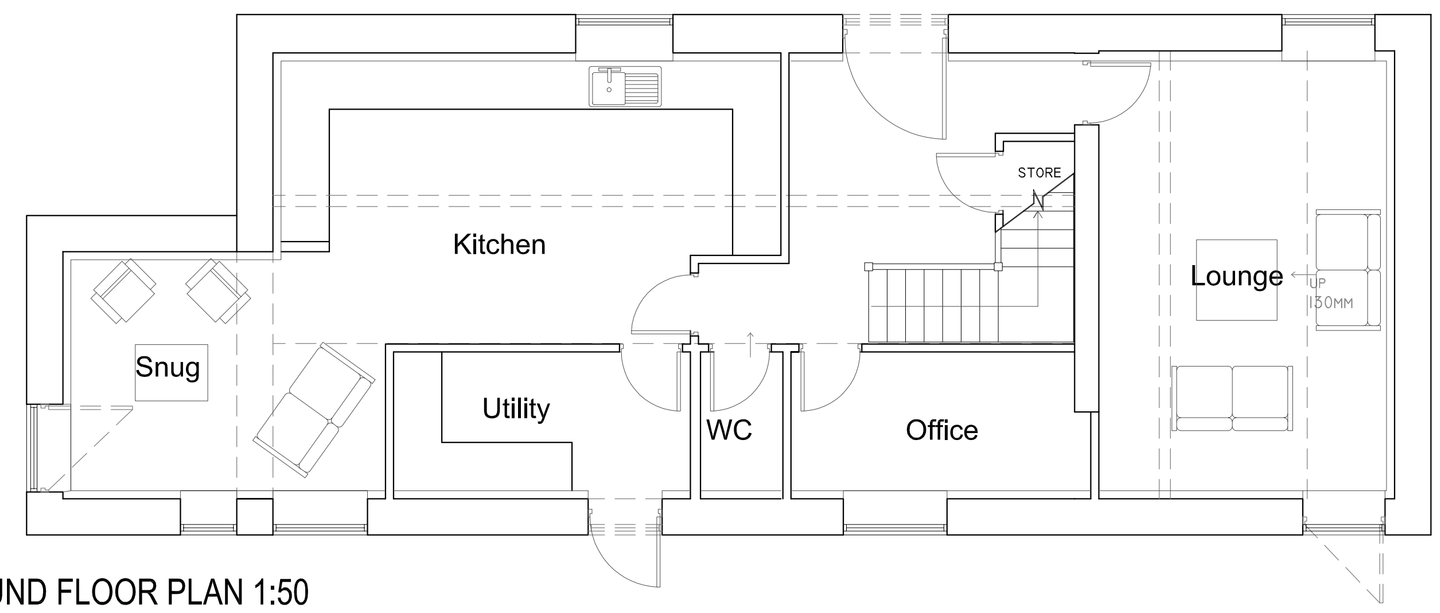

GROUND FLOOR PLAN 1:50

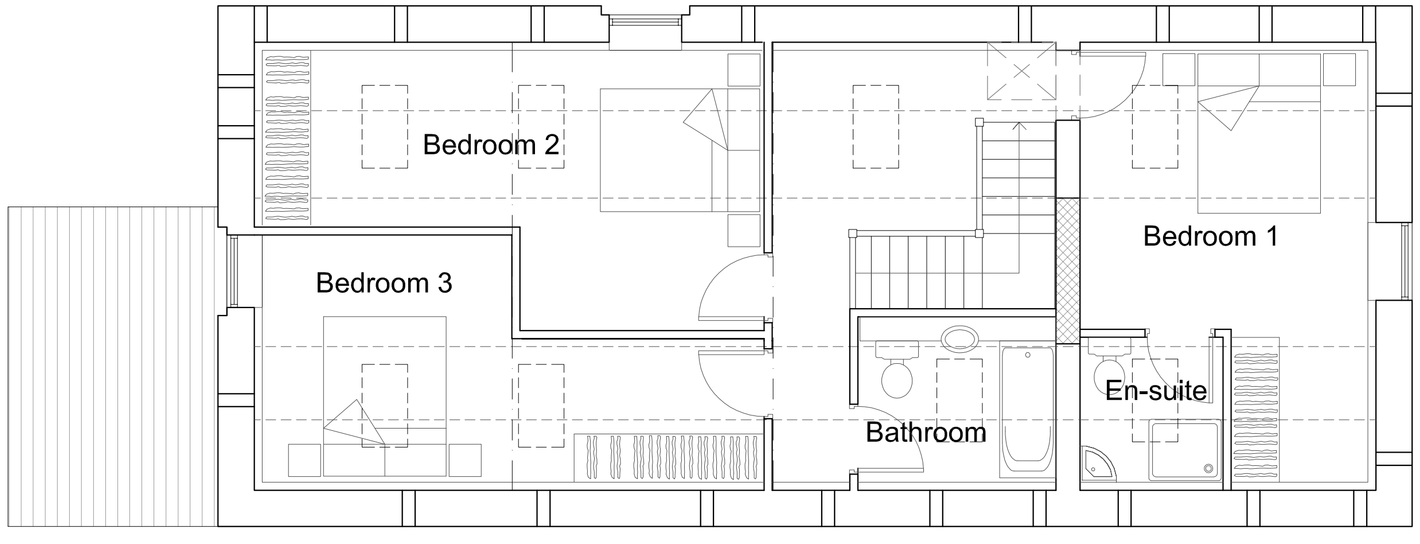

FIRST FLOOR PLAN 1:50

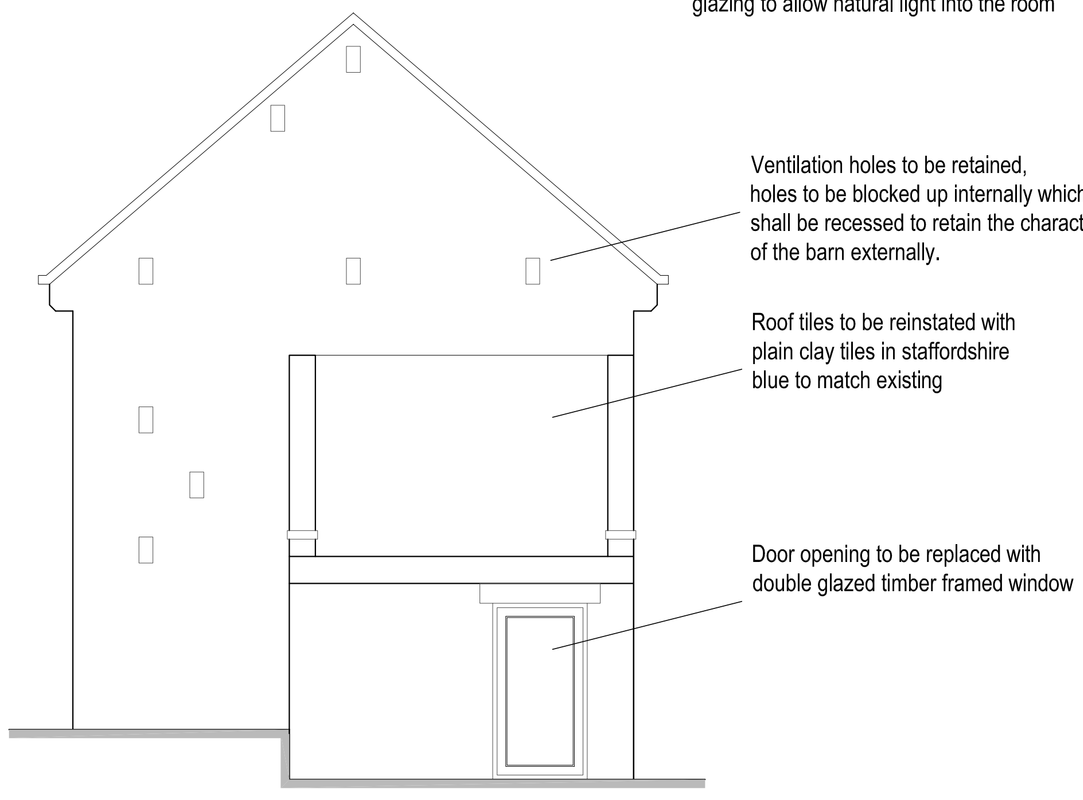

SIDE ELEVATION 1:50

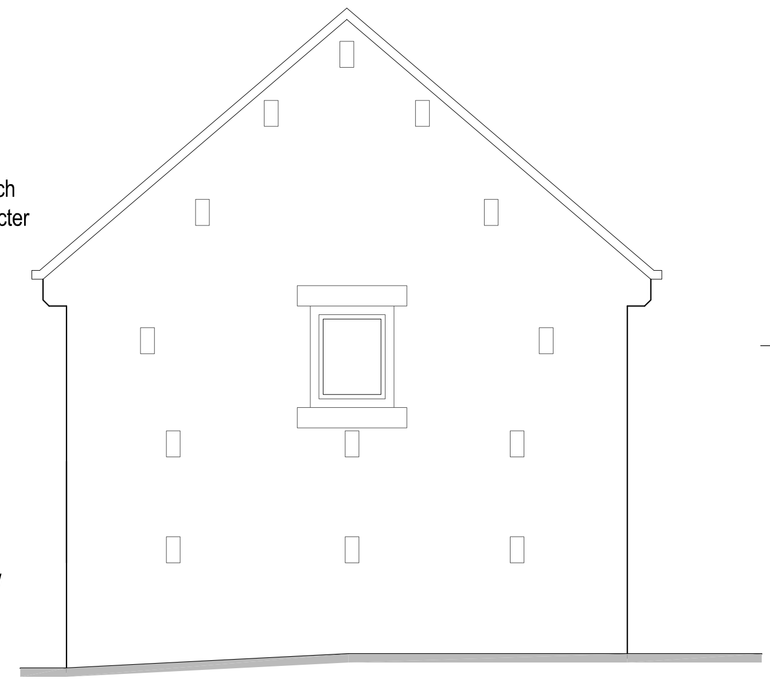

SIDE ELEVATION 1:50

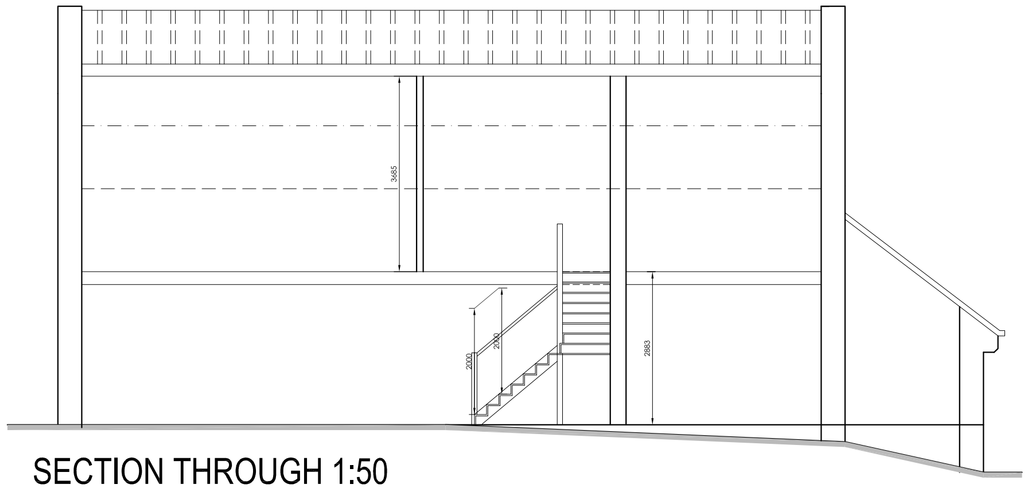

SECTION THROUGH 1:50

Hewitt&Carr Architects
A: 2-4 Cross Street I Cheadle I Staffordshire I ST10 1NP
T: 01538 756888
E: enquiries@hcarchitects.co.uk
W: www.hcarchitects.co.uk

Client
Paul Robertson, Cottage Farm, Whiston

Project
Change of use of barn to dwelling (Barn 1)

Title
Plans and elevations as proposed

SCHEME

Status
SCHEME

Date July 2018 Drawn HMM

Scale @A1 AS NOTED Checked

Project No 00801 Drawing No. AL(0)04 Rev A

File Ref: H:\REF