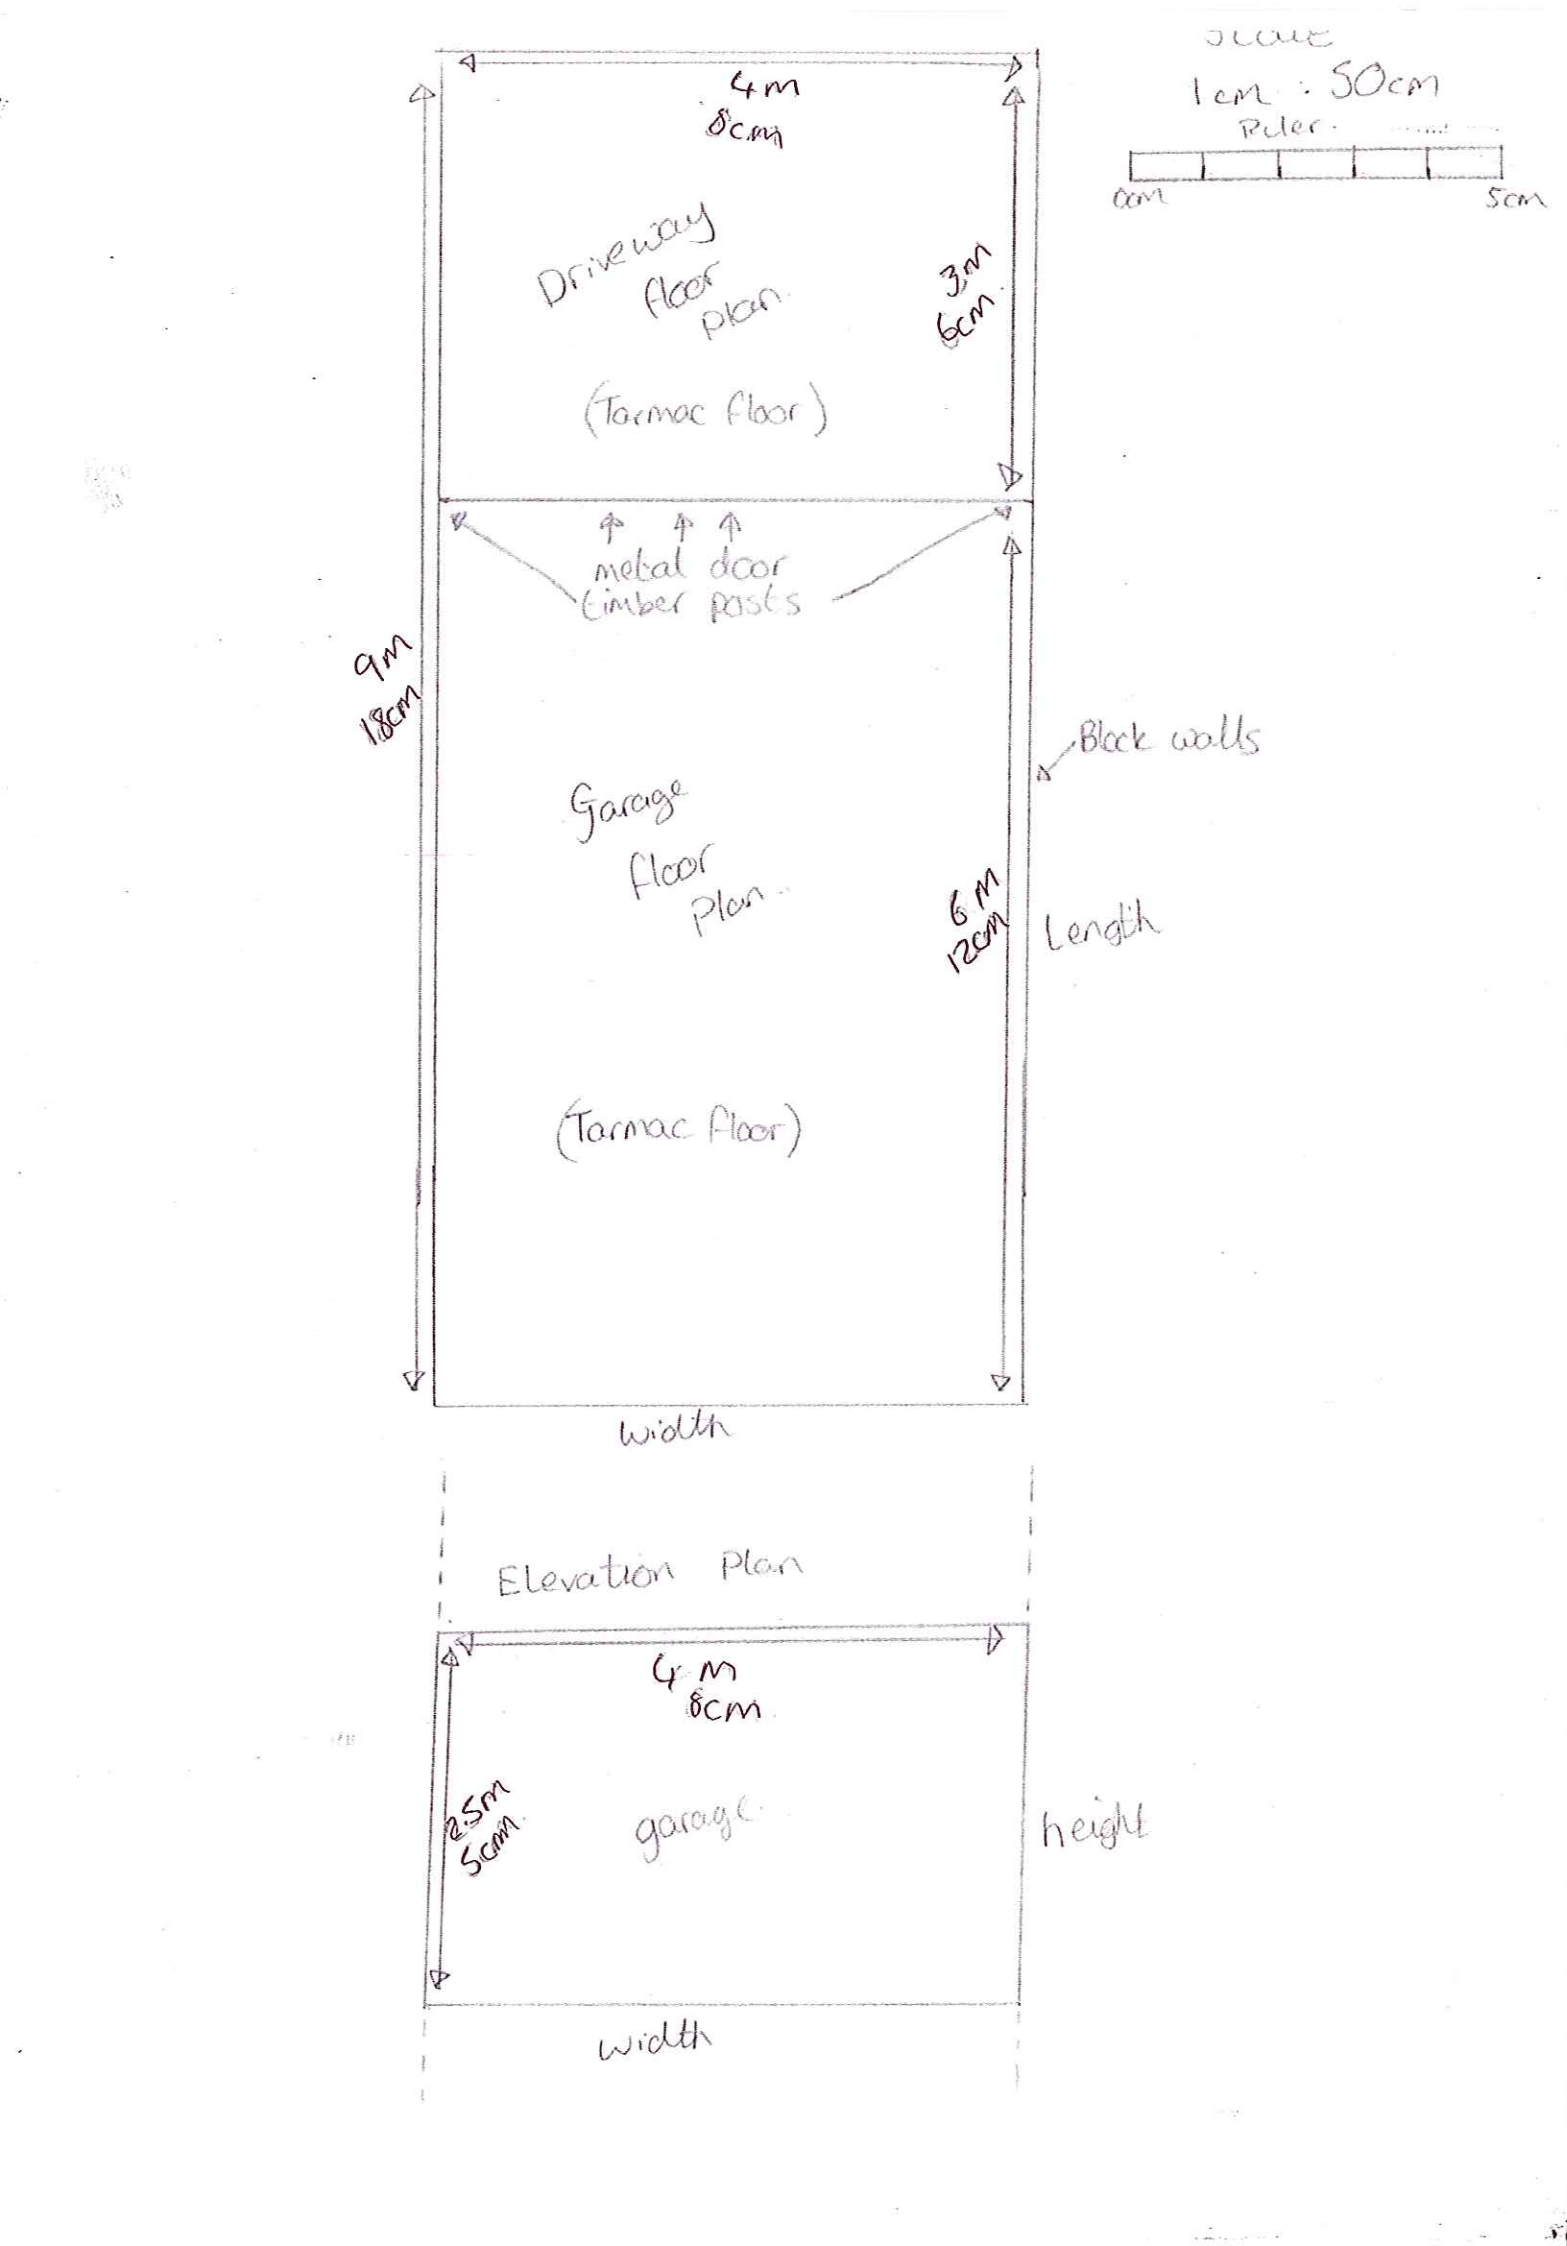

Scale
1cm : 50cm
Ruler
0cm
5cm
4m
8cm
Driveway
floor
plan
3m
6cm
(Tarmac floor)
metal door
timber posts
9m
18cm
Block walls
Garage
floor
plan
6m
12cm
Length
(Tarmac floor)
width
Elevation Plan
4m
8cm
2.5m
5cm
garage
height
width