
Materials for proposed garage and driveway.

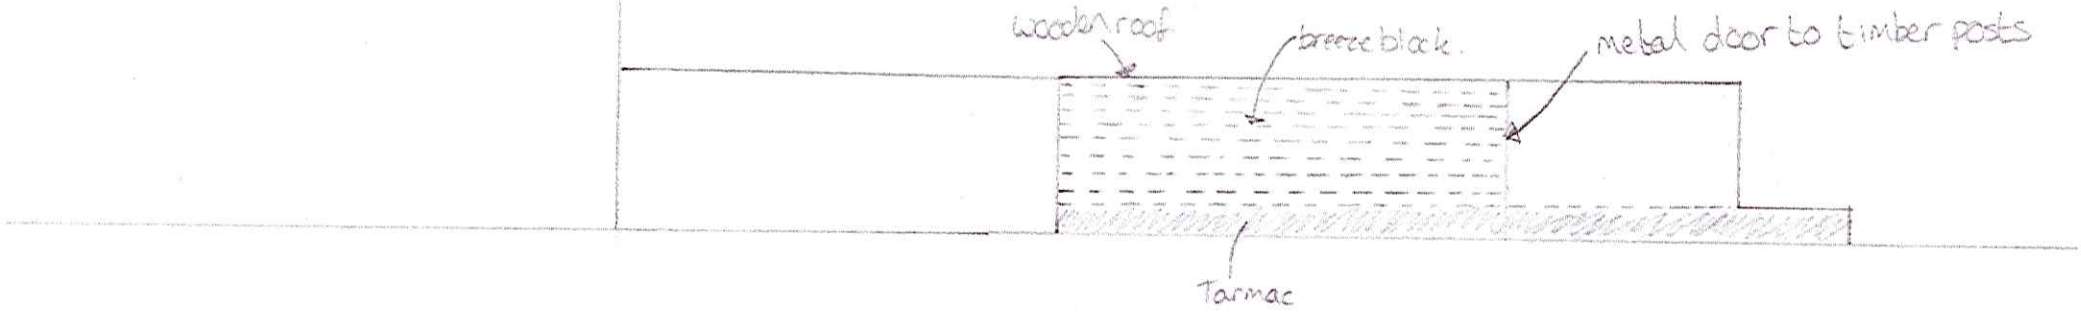

1cm : 100cm



