Existing Site Plan

Scale 1 : 200



Proposed Site Plan

Scale 1 : 200



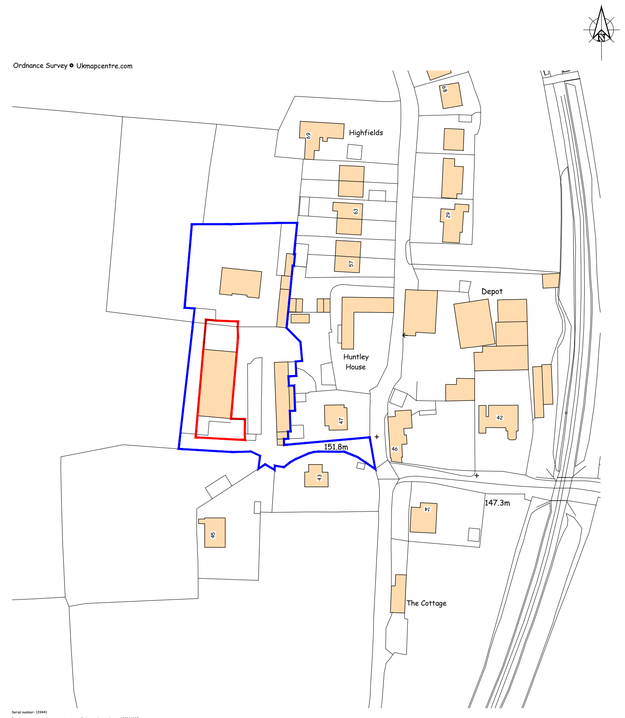

Location Plan

Scale 1 : 1250

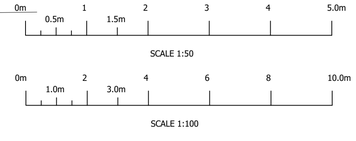

Rev.	Revision Description	Drn			Date
A	Alterations - updated with latest floor plan.	JG			08-10-2018

A.J.S.
Structural Design
62 Carter Street
Uttoxeter
Staffs. ST14 8EU
Tel: 01889 568056
Fax: 01889 569805

Client:

Russ Andrezejewski
Huntley House Farm, Huntley, Cheadle
Stoke-on-Trent, ST10 1UA

Title:

Industrial Unit Conversion:
Location Plan, Existing and Proposed
Site Plans.

Drawn by:	Date:	Index No.:
JG	May 2018	

Scales:

As Shown Paper Size A1

Drawing No:	Revision
C1530 - 003	A