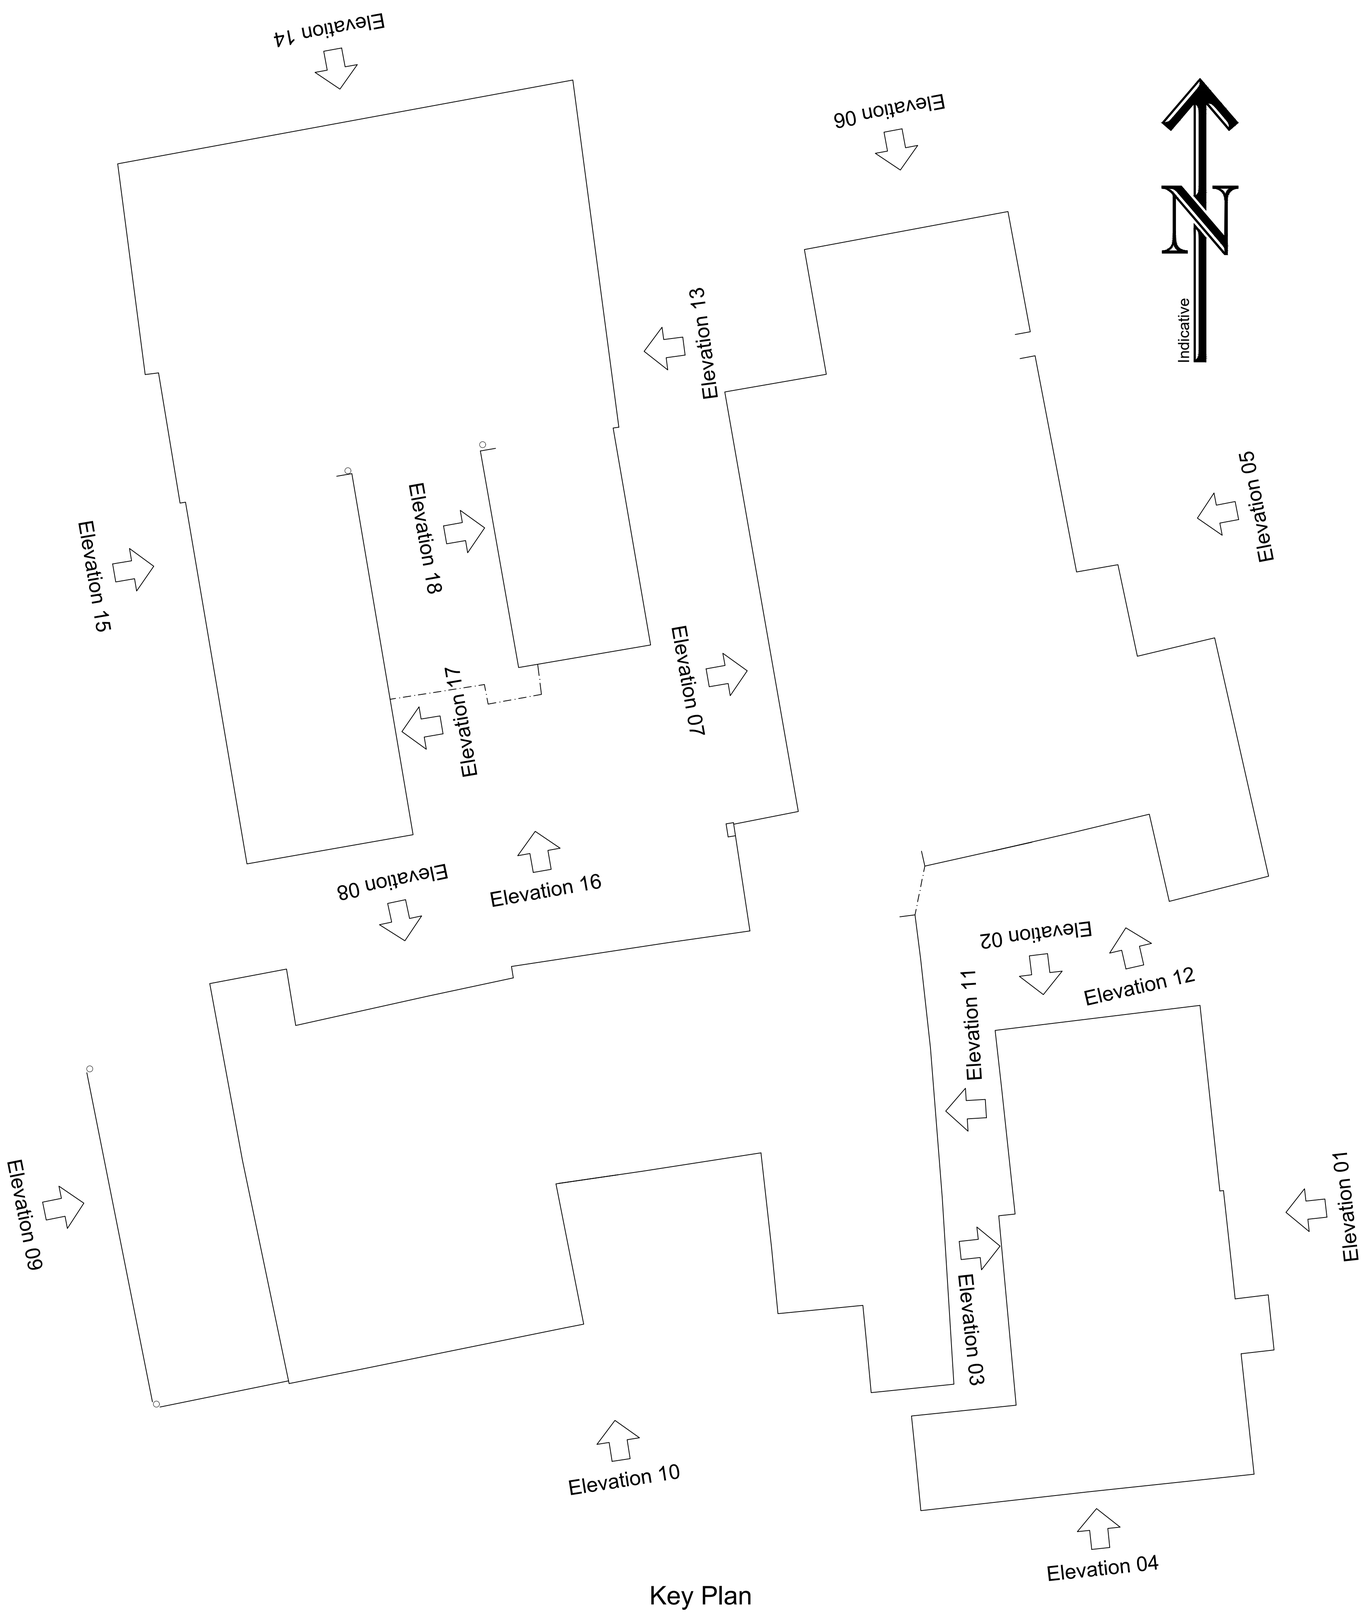

Key Plan

Building Survey Legend

- Beam
- Change In Ceiling Height
- Change In Floor Surface
- Ducting
- Partition
- Pipe
- Wall
- Window
- Stairs/Ramps (direction denotes rise)
- Roof Pitch (direction denotes fall)
- Sloping Ceiling (direction denotes rise)
- Registration Overlay
- 00.00 Level Above Datum

AB	Air Brick
ACU	Air Conditioning Unit
Cbd	Cupboard
Elec	Electrical Unit
G	Gully
IC	Inspection Cover
JB	Junction Box
Rad	Radiator
RWP	Rain Water Pipe
SP	Soil Pipe
VP	Vent Pipe

Height Prefix Descriptions

AH	Arch Apex Height
BH	Underside of Beam
CH	Ceiling Height
DH	Door Head Height
FCH	False Ceiling Height
Hd	Head Height
Ht	Height
SpH	Arch Springing Height
Sill	Sill Height
TBH	Top of Beam Height
TWH	Top of Wall Height

Level Prefix Descriptions

AL	Arch Apex Level
BeL	Beam Level
CeL	Ceiling Level
DoL	Head of Door Level
DuL	Dust Level
EL	Eaves Level
FCeL	False Ceiling Level
FL	Floor Level
Hlev	Head Level
Spr	Arch Springing Level
Slev	Sill Level
PiL	Pipe Level
RL	Ridge Level
Thr	Threshold Level
TBL	Top of Beam Level
TWL	Top of Wall Level

Head and Registered Office
Survey Systems Ltd
Willow Bank House
Old Road
Handforth - Wilmslow
Cheshire SK9 3AZ
Tel. 01625 533444
Fax 01625 526815
mail@survsys.co.uk
www.survsys.co.uk

Levels are related to **TBM**
Value **30.00m**
Located on IC indicated with an arrow on the Topographic Survey.

Coordinates are related to **Local Grid**

Scale **1:100**

0 1 2 3 4 5 6 7 8 9
metres

The accuracy of this survey is commensurate with the drawing scale specified within the title block. Copyright in this drawing remains with Survey Systems Ltd. In the event of any discrepancy, please refer query to Survey Systems Ltd.

Client MR D. CONNOR

Title

Key Plan
New House Farm
Luzlow
Stoke-on-Trent, ST9 9JZ

Surveyed JC DB
Drawn DH
Date June 2018
Checked
File name 18798-ELV
Revision No.
Sheet size A1

Drawing No. **SSL:18798:100:1:1:KEY**

SURVEYsystems

© Registered In England No.1576674