all heights, sizes and dimensions should be checked on site by the contractor before any work is put in hand.

figured dimensions should be taken in preference to scaling and any errors or omissions reported to the architect at once

This drawing has been prepared in accordance with the CDM (Construction Design and Management) and all foreseeable design risks to those involved or affected by construction have been avoided wherever possible

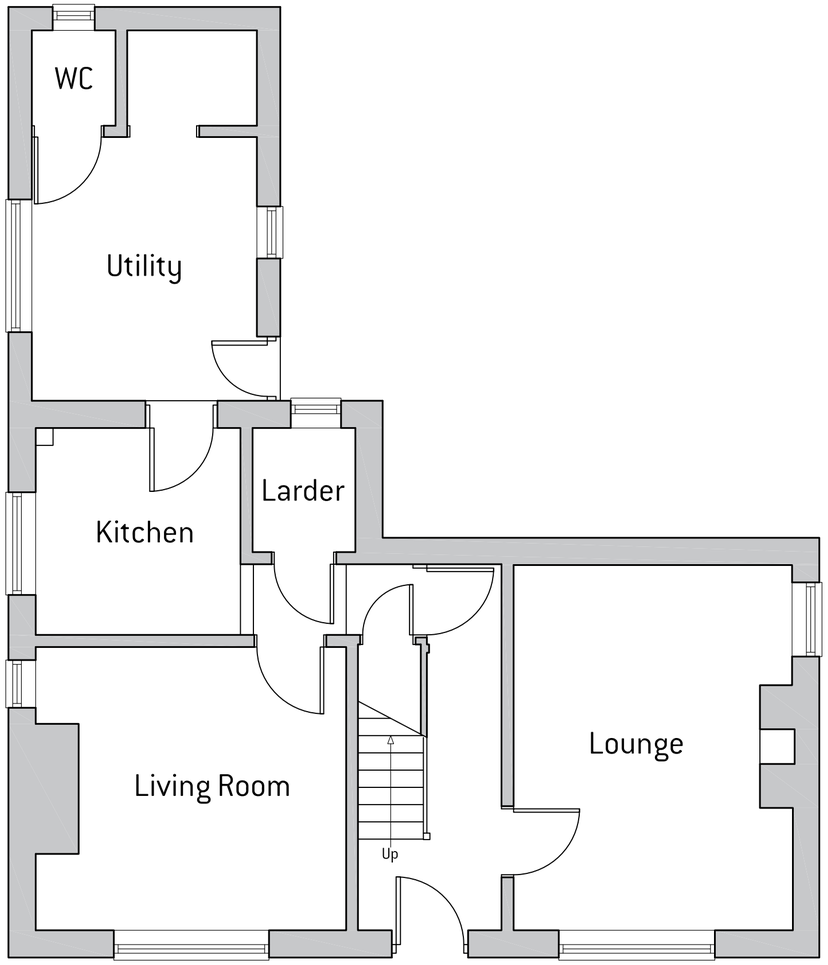

Ground Floor Plan

Scale 1:50

0m 1m 2m 3m 4m

Scale Bar 1:50

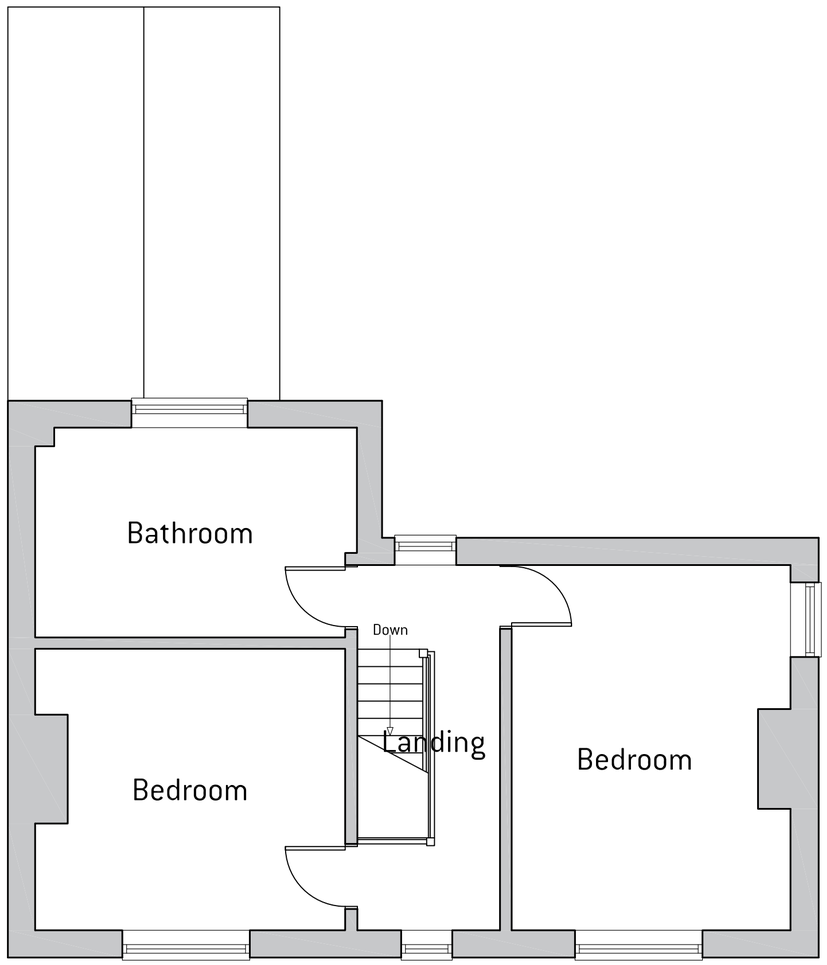

First Floor Plan

Rev	Date	By	Detail

Drawing status
PLANNING PROPOSAL

Client
MR D. CONNOR

Project/Location
Proposed Demolition of Outbuildings, New Garage Proposal & Proposed Building Works to:

New House Farm, Luzlow,
Stoke-on-Trent,
ST9 9JZ

Drawing title
Existing Survey - Farmhouse Plans

Scale(s)	Date	Drawn
1:50 @ A2	07/08/18	D. Connor

Drawing number	Revision
DRWG-01	-