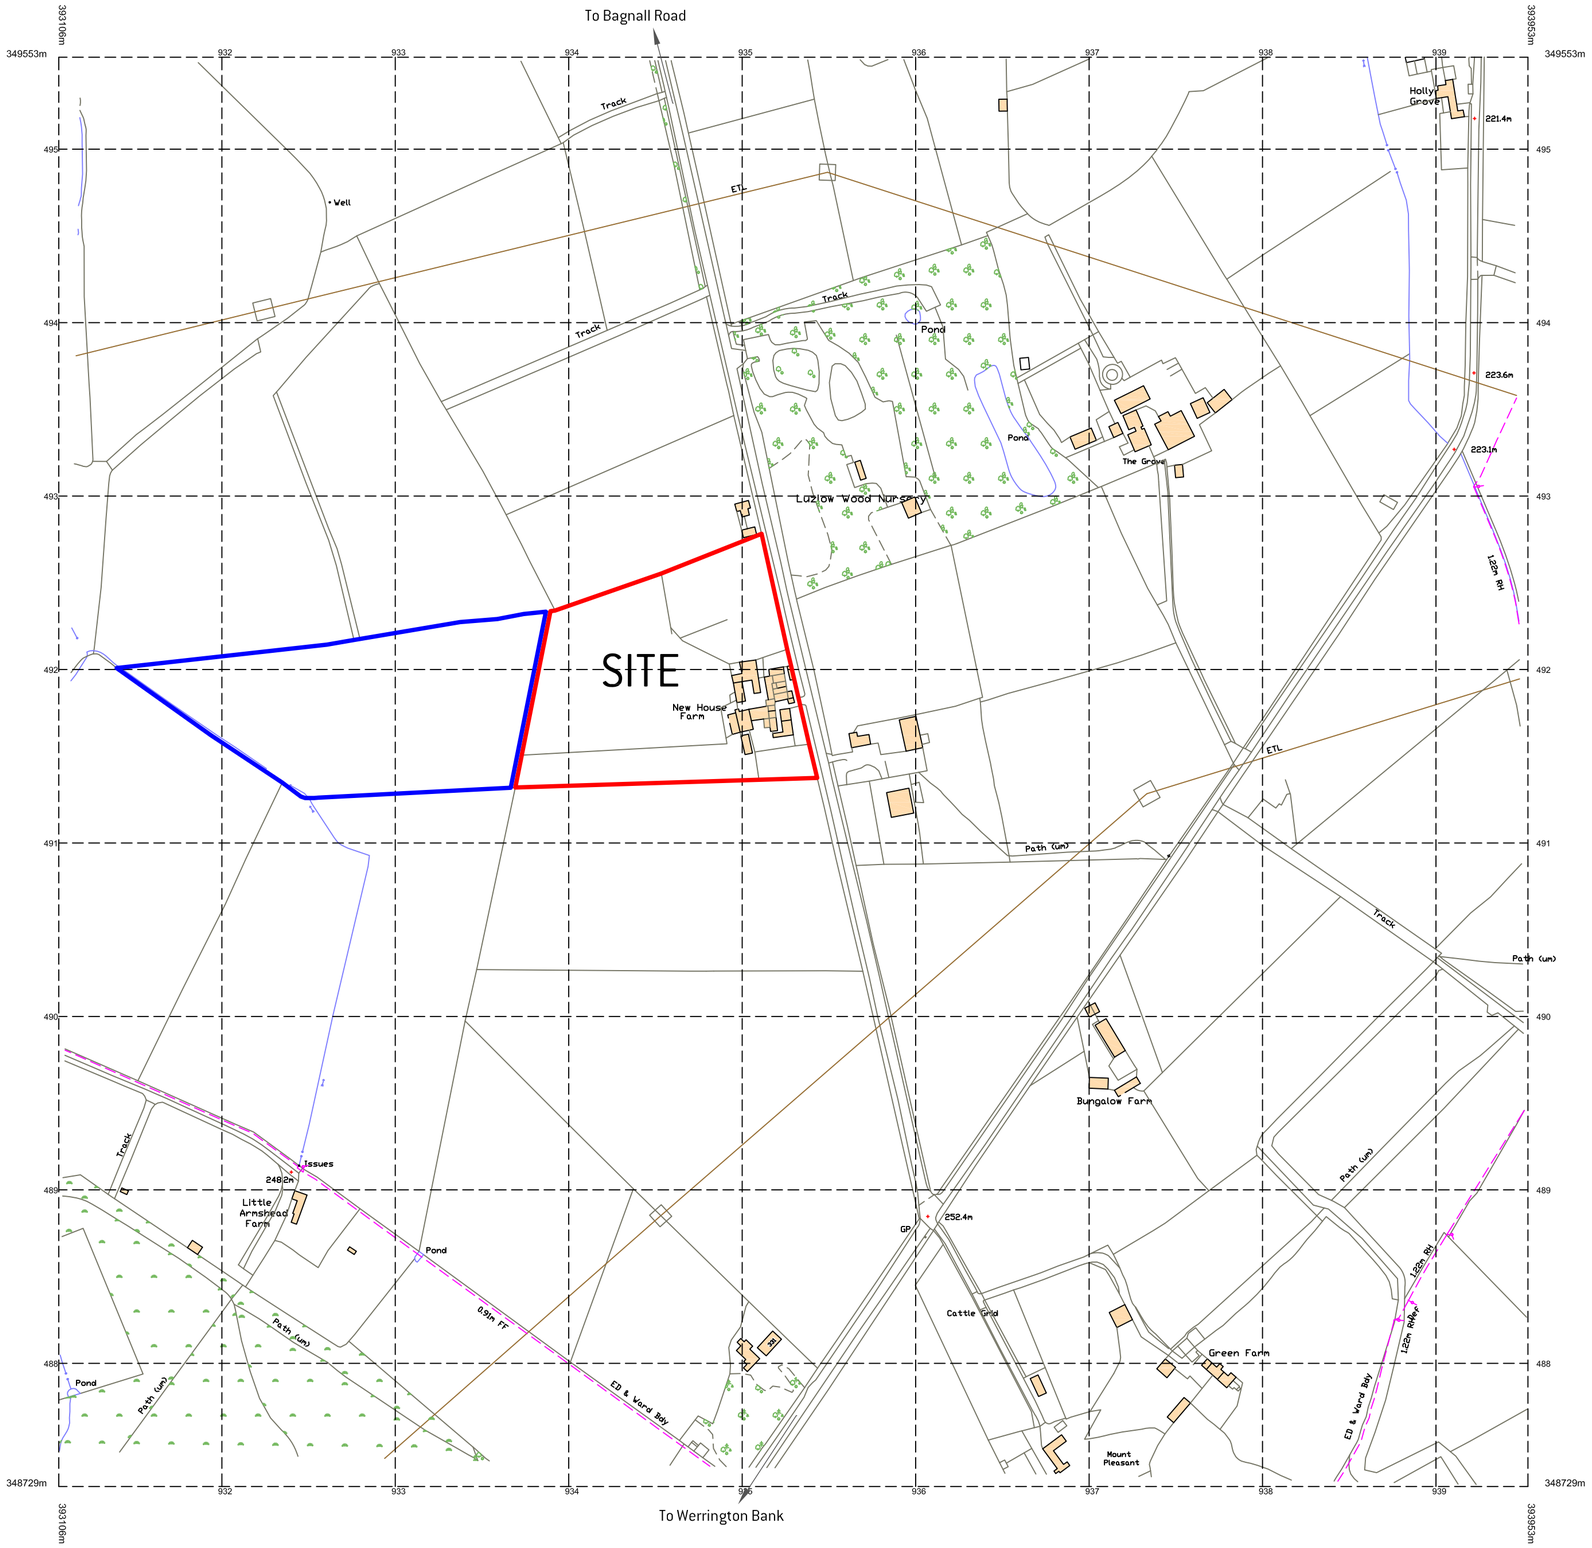

Location Plan

Scale 1:2500

0m 40m 80m 120m

Scale Bar 1:2500

Crown copyright and database rights 2018 OS 100035409

all heights, sizes and dimensions should be checked on site by the contractor before any work is put in hand.

figured dimensions should be taken in preference to scaling and any errors or omissions reported to the architect at once

This drawing has been prepared in accordance with the CDM (Construction Design and Management) and all foreseeable design risks to those involved or affected by construction have been avoided wherever possible

LEGEND

Site Boundary

Land in Ownership

Rev	Date	By	Detail

Drawing status

PLANNING PROPOSAL

Client

MR D. CONNOR

Project/Location

Proposed Demolition of Outbuildings, New Garage Proposal & Proposed Building Works to:

New House Farm, Luzlow,
Stoke-on-Trent,
ST9 9JZ

Drawing title

Location Plan

Scale(s)	Date	Drawn
1:2500 @ A2	07/08/18	D. Connor

Drawing number	Revision
DRWG-04	-