

First Floor Plan

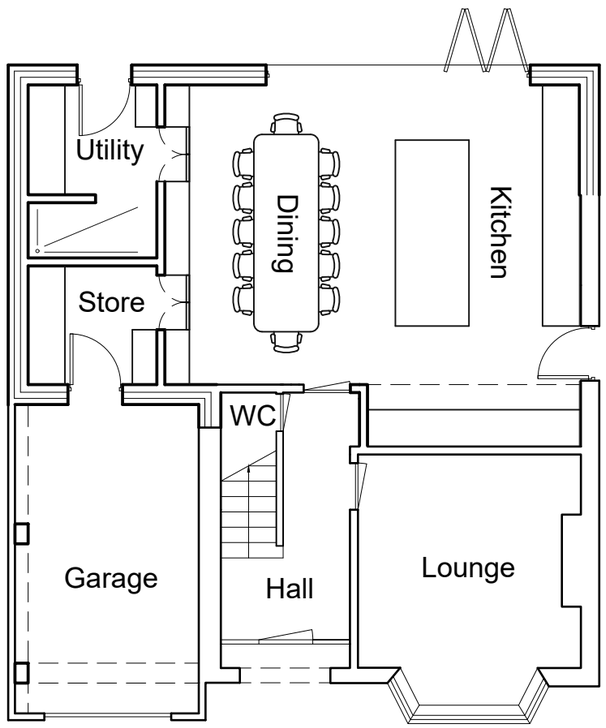

Ground Floor Plan

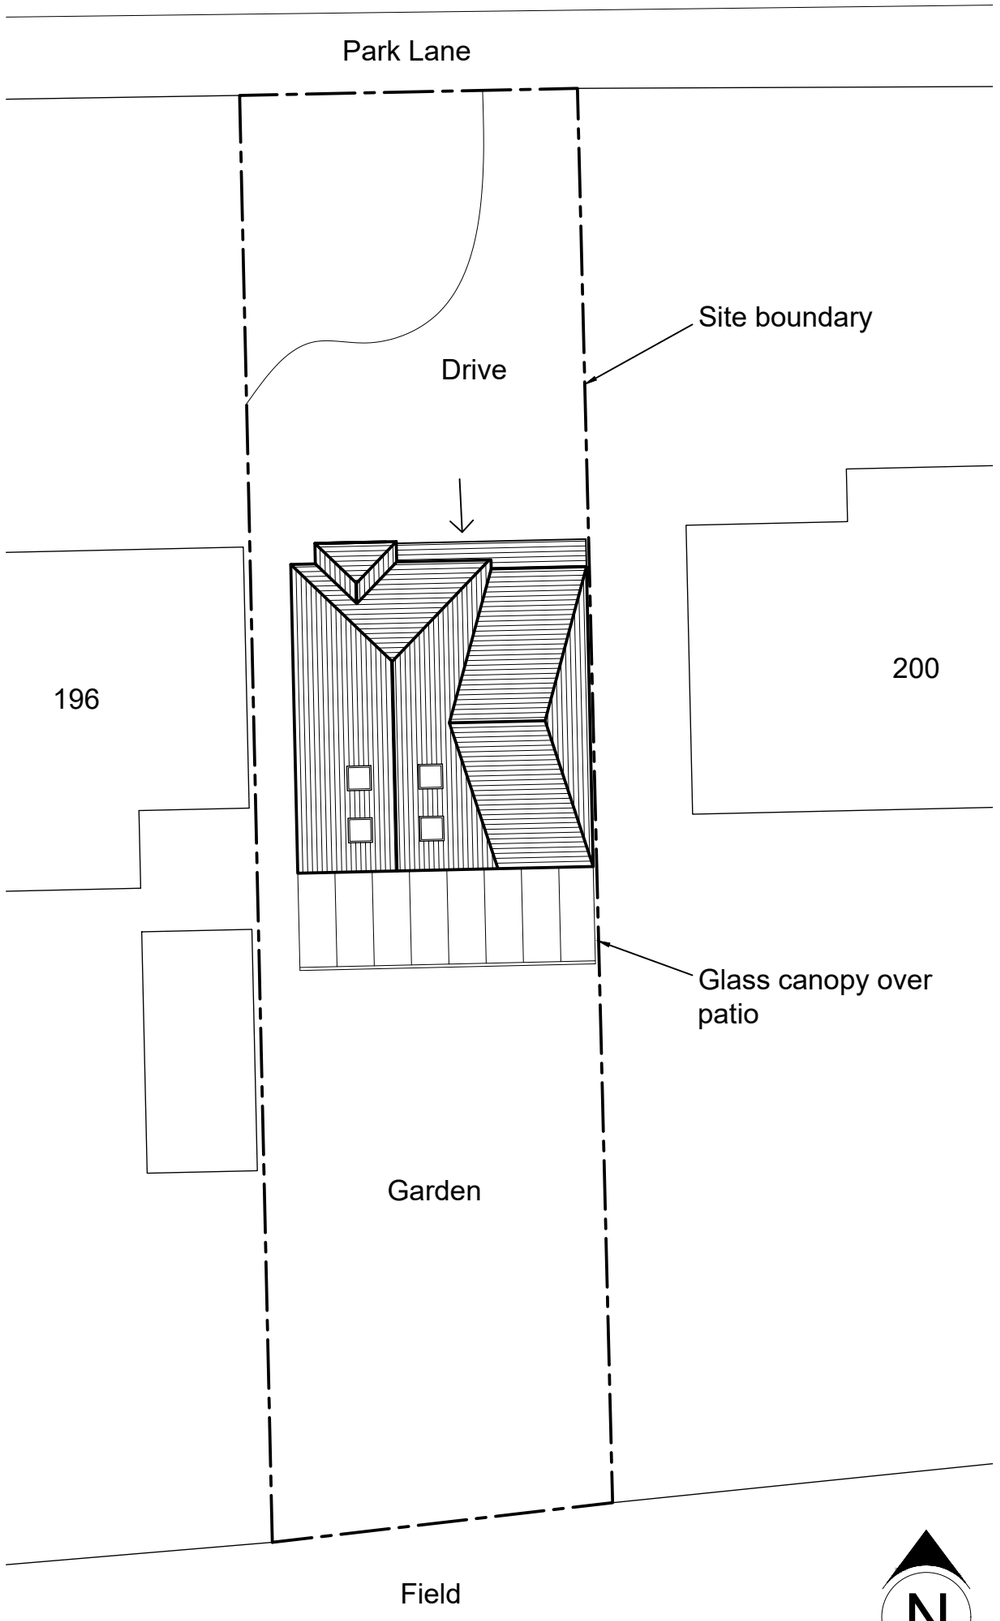

Site/Block Plan (1:200)

NOTES

For planing purposes only.
Not for construction.

Metres
01 02 03 04 05

SCALE 1:100

Metres
01 02 03 04 05 10

SCALE 1:200

Rev D	31/07/18	Volume & massing reduced to < fall-back
Rev C	28/02/18	Scheme reduced to < PD Fall-back
Rev B	23/10/17	Amended to suit LA comments
Rev A	31/08/17	Minor amendments

198 Park Lane
Knypersley, ST8 7PN
for Mr & Mrs Ashmore-Howard

Plans & Site as Proposed

scale	1:100 @A3	
date	August 2017	
dwg no.	170802_PR_001	rev D