Location Plan - Scale 1:5000

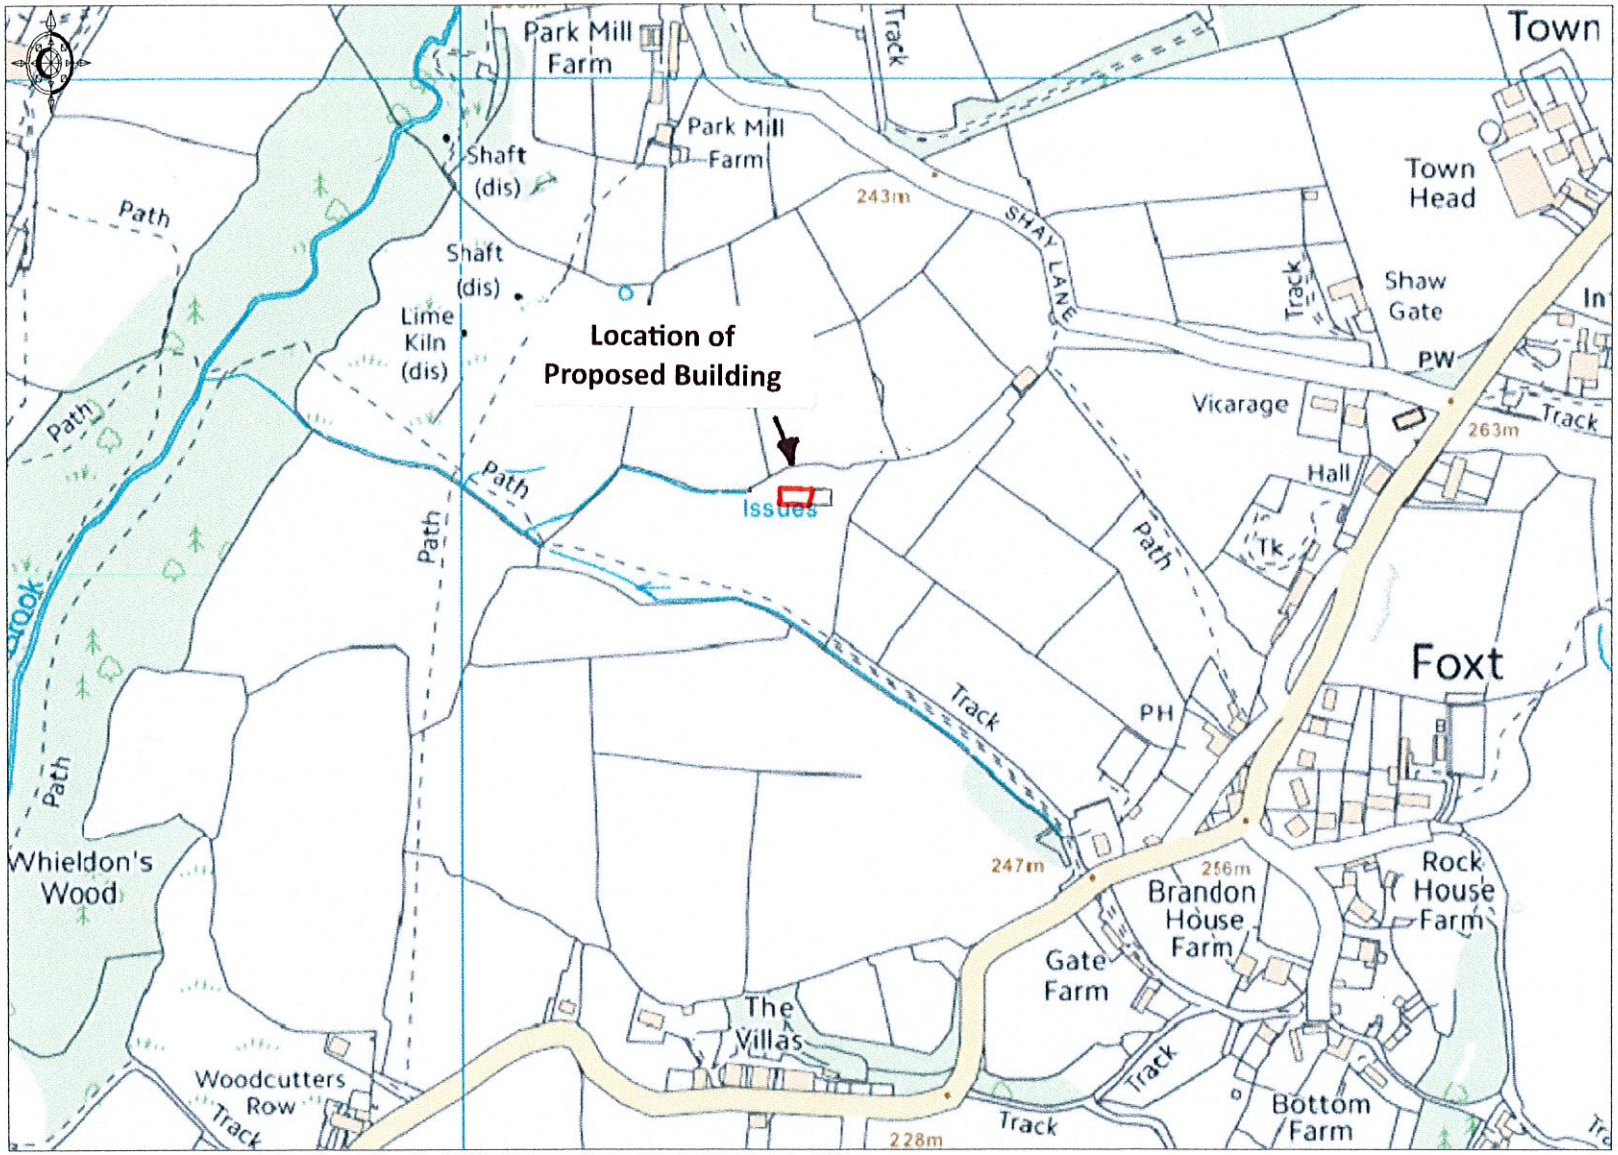

Ordnance Survey © Crown Copyright 2018. All rights reserved. Licence number 100022432. Plotted Scale - 1:5000

Promap®
LANDMARK INFORMATION GROUP