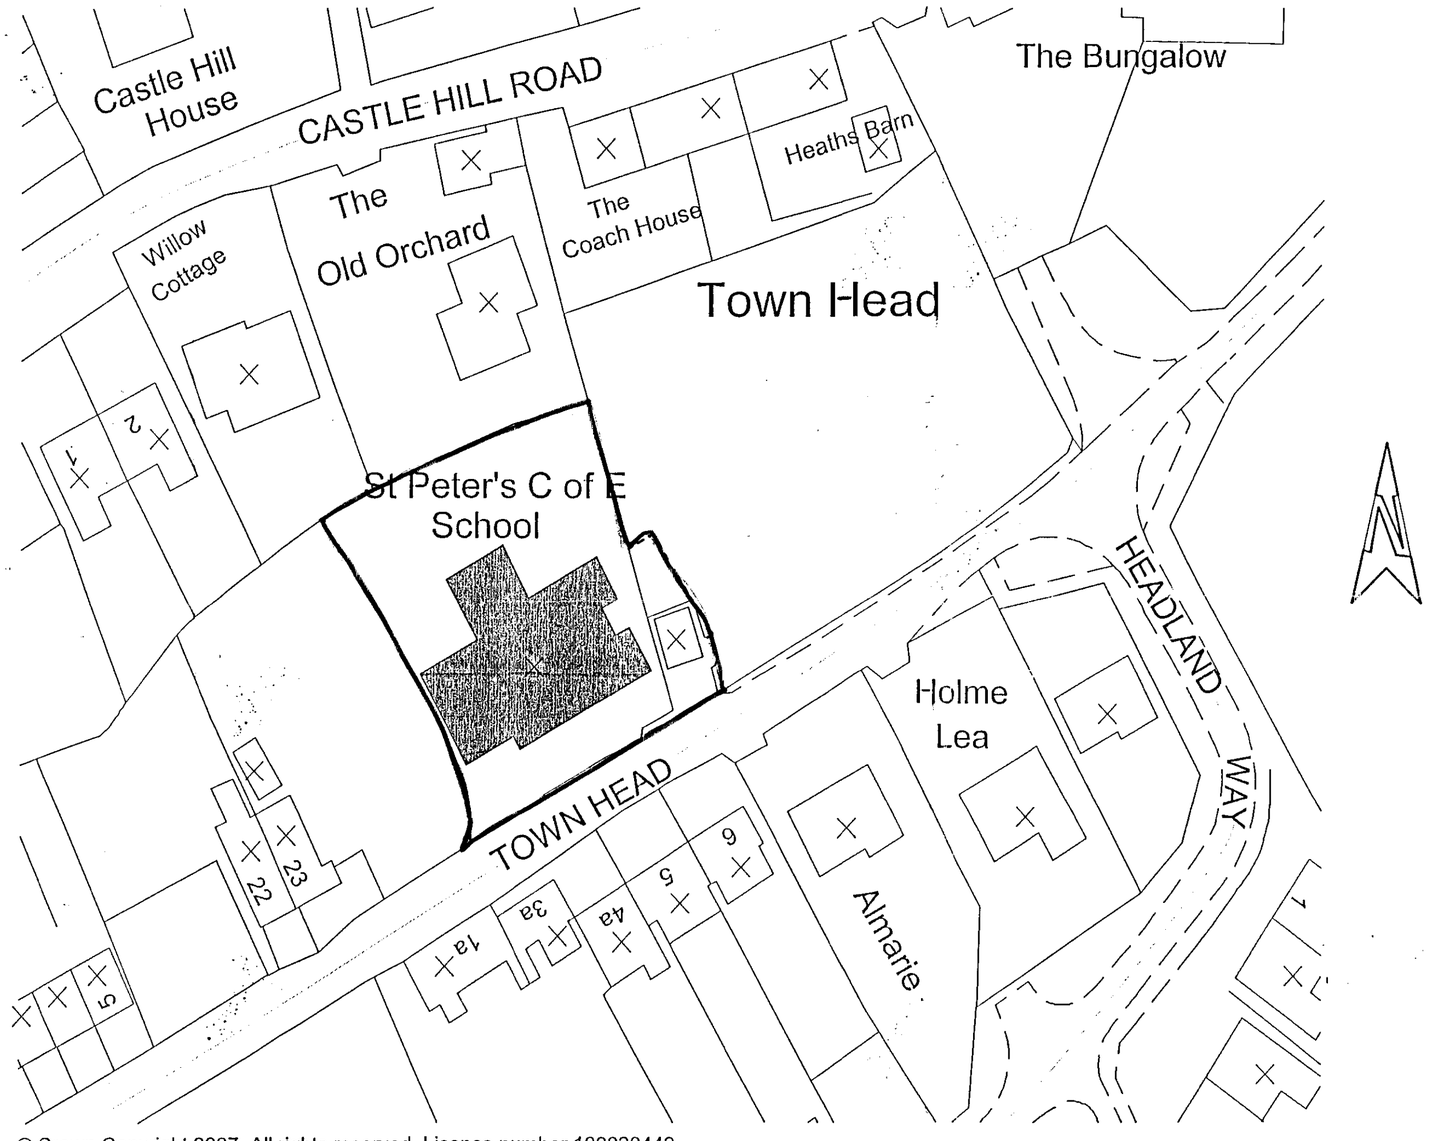


© Crown Copyright 2007. All rights reserved. Licence number 100020449

CLIENT

St. Peter's First School
Alton

PROJECT

Proposed External Covered Shelter

DRAWING NUMBER **09/297/4**

Site Location Plan

SCALES **1/500**

SITE LOCATION PLAN 1:500