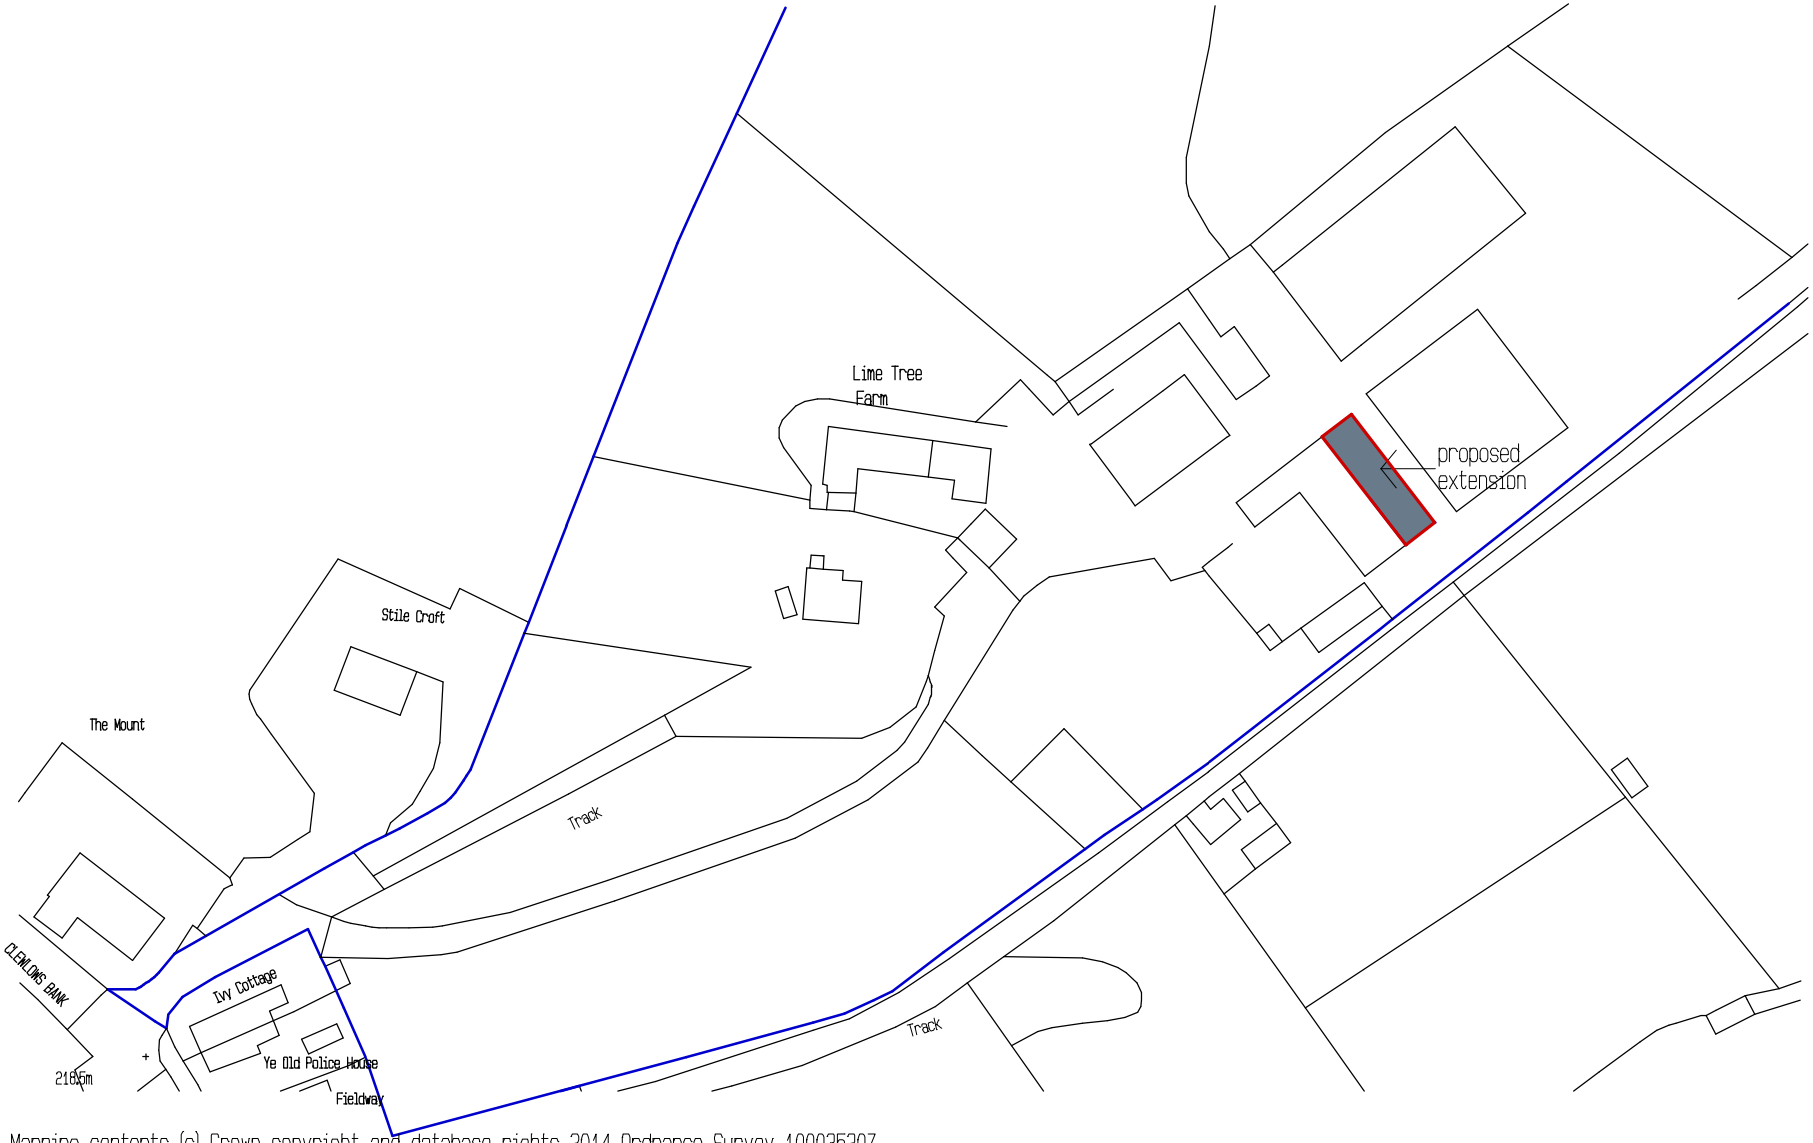


Mapping contents (c) Crown copyright and database rights 2014 Ordnance Survey 100035207

LOCATION PLAN

SCALE 1:1250

N