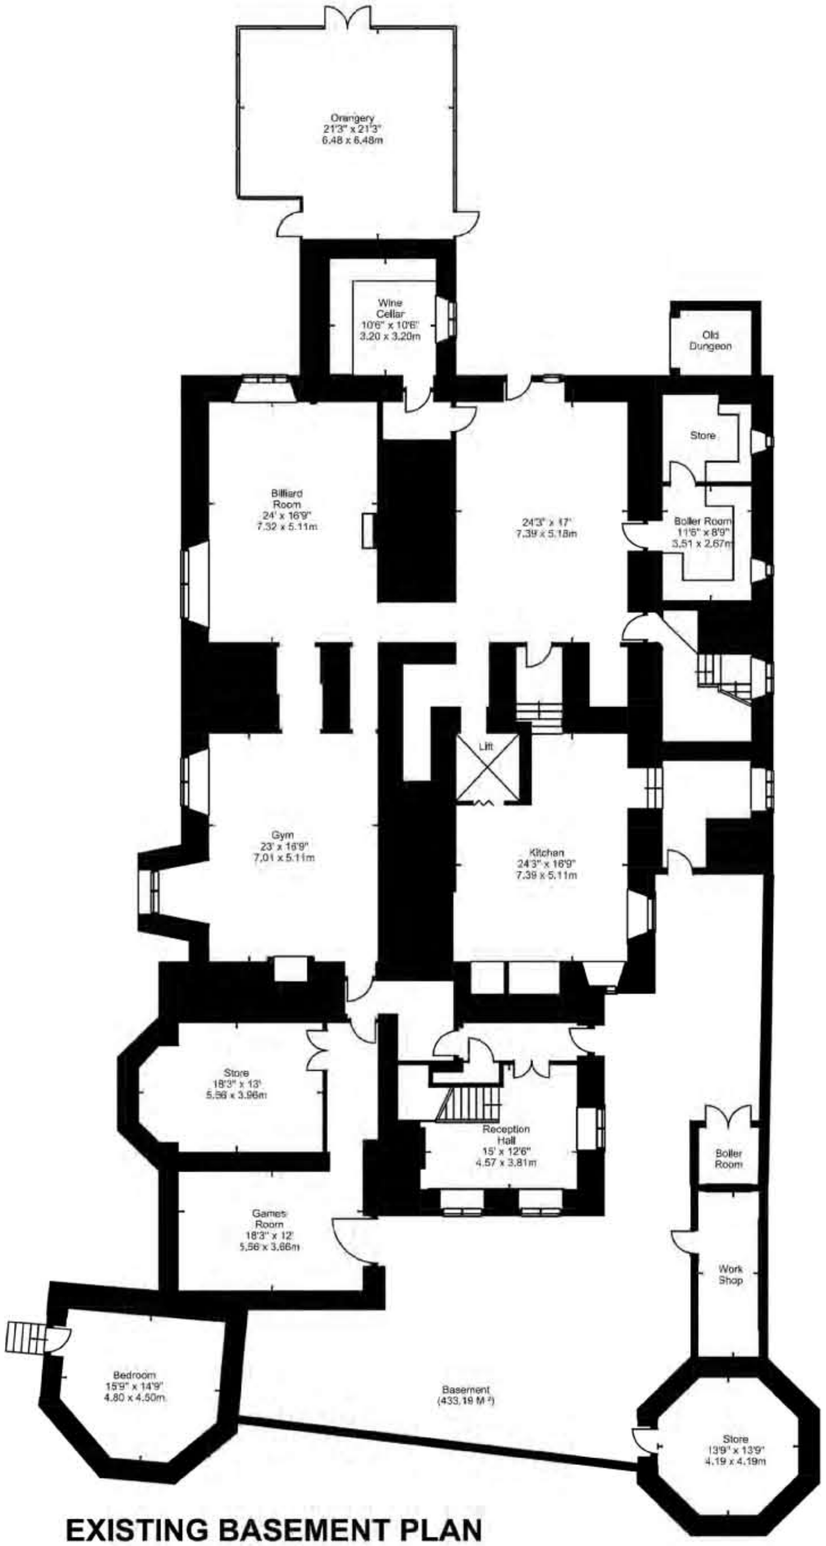

EXISTING BASEMENT PLAN

1 Bedroom

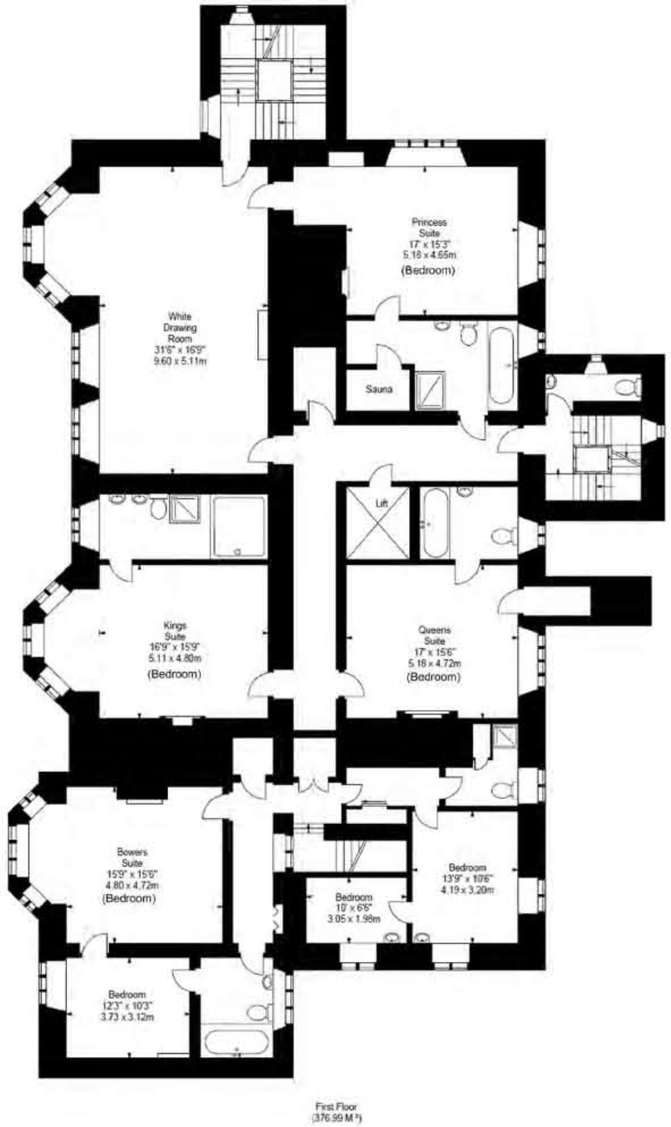

EXISTING FIRST FLOOR PLAN

7 Bedrooms

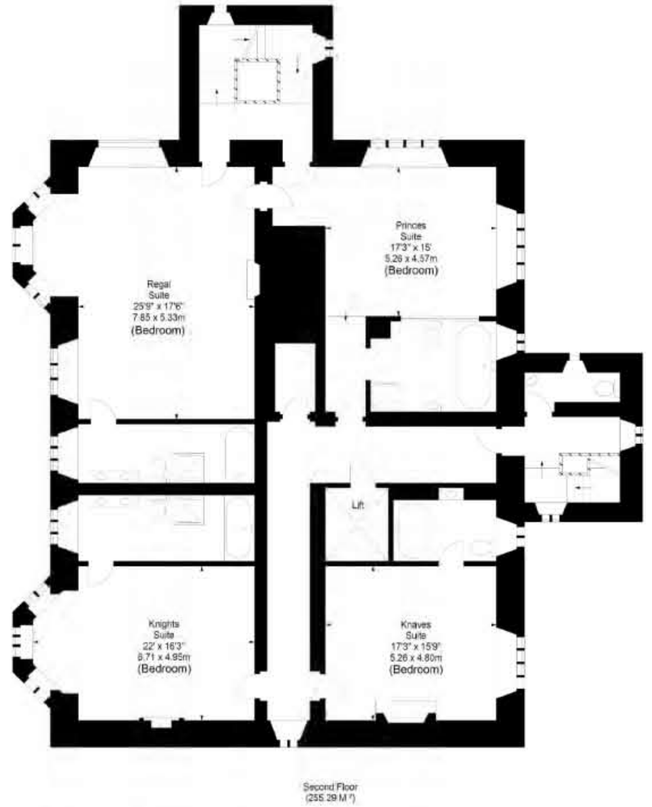

EXISTING SECOND FLOOR PLAN

4 Bedrooms

CLIENT	Mr Macdonald		
PROJECT	Caverswall Castle - Change of Use		
TITLE	Existing Plans		
JOB No.	789	**DWG No.**	04
SCALE	1:100 @ A1	**DATE**	
DRAWN	VB	**REVISION**	Rev A

MOSS. CO. LLP.

BROOKSIDE - PLEALEY - SHREWSBURY - SY5 0UY
TEL 01743 792985
E-mail - graham@mosscompany.co.uk

DO NOT SCALE FROM THIS DRAWING.
ALL DIMENSIONS ARE TO BE CHECKED ON SITE.