

## Proposed South Elevation

Scale 1 : 100



## Proposed East Elevation

Scale 1 : 100

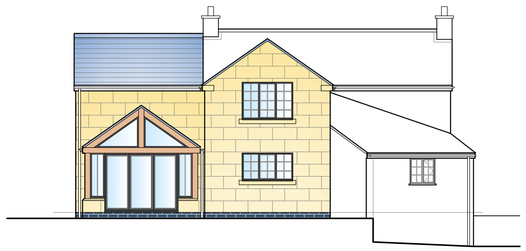

## Proposed North Elevation

Scale 1 : 100

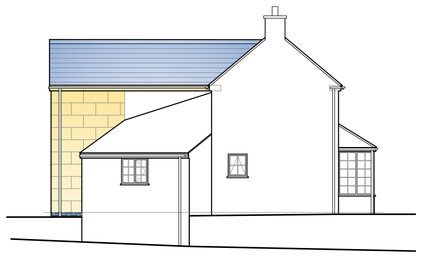

## Proposed West Elevation

Scale 1 : 100

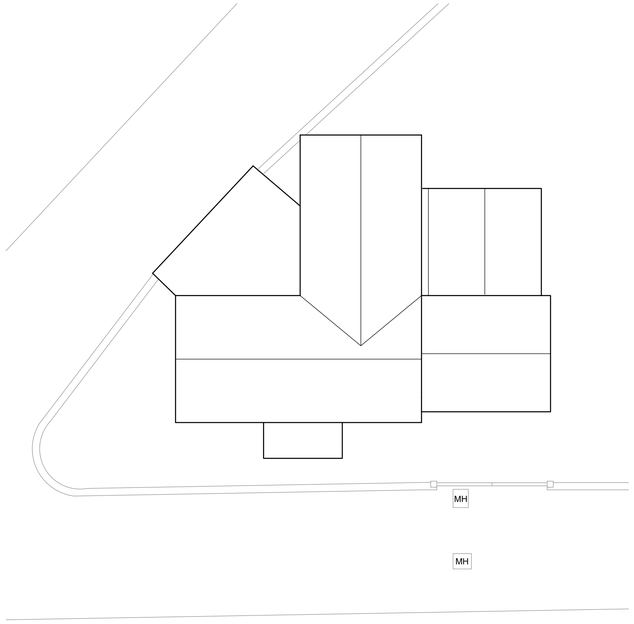


## Proposed Roof Plan

Scale 1 : 100

*Showing extent of existing site boundaries.*




## Location Plan

Scale 1 : 1250




## Proposed Ground Floor Plan

Scale 1 : 50




## Proposed First Floor Plan

Scale 1 : 50




| Rev. | Revision Description | Drn | | | Date |
|---|---|---|---|---|---|
| L | Planning Alterations - Alterations to roof structure of single storey extension. | JG | | | 16-10-2018 |
| K | Planning Alterations - Single storey extension reduced in size. | JG | | | 12-10-2018 |
| J | Planning Alterations - Canopy removed and alterations to roof on the single storey portion of the extension. | JG | | | 11-10-2018 |
| A | Updated following client comments. | JG | | | 14-04-2018 |

A.J.S.
Structural Design
62 Carter Street
Uttoxeter
Staffs. ST14 8EU
Tel: 01889 568056
Fax: 01889 569805

Client:

Mr & Mrs Jenkinson
Corner Cottage, Gallows Green, Alton,
Stoke-on-Trent, ST10 4BN

Title:

Proposed Two Storey Rear Extension:
Proposed Floor Plans, Elevations and Roof Plan

| Drawn by: | Date: | Index No.: |
|---|---|---|
| JG | March 2018 | |

Scales:

As Shown Paper Size A1

Drawing No: C1516 - 002

Revision: L