ROB*ert* L **FORD**

private architectural practitioner and rural development consultant

PARKSIDE PARK ROAD LEEK STAFFORDSHIRE ST13 8JT

robl**ford**@btopenworld.com / 01538 398290 / 07969 68 68 86

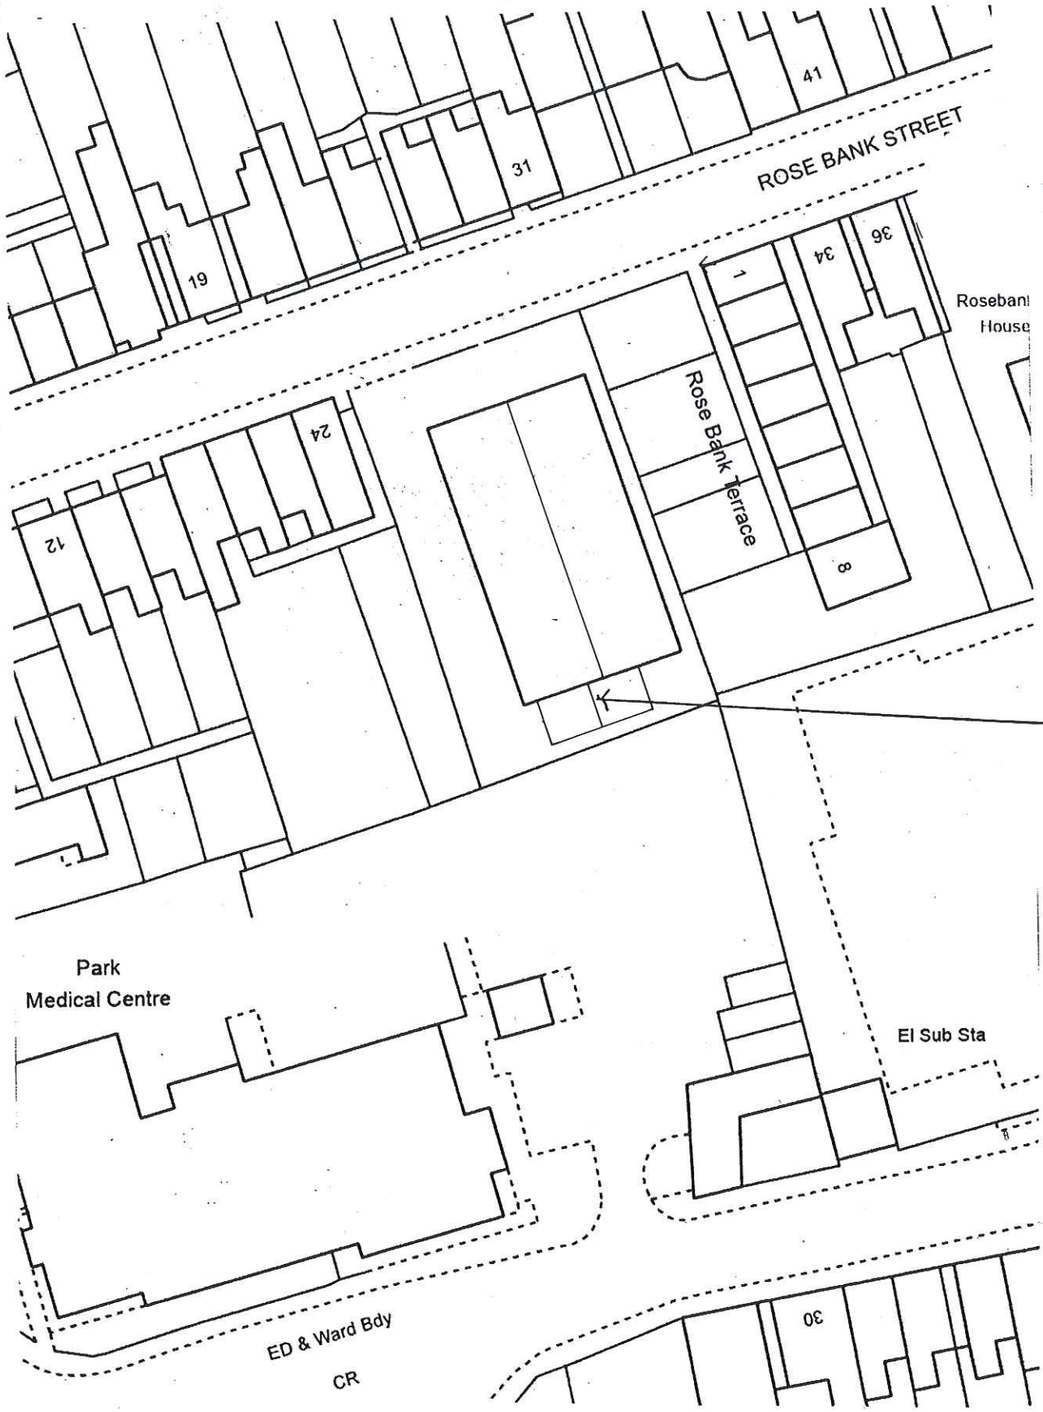

1 METRE X 25 METRES AT 1:500 SCALE

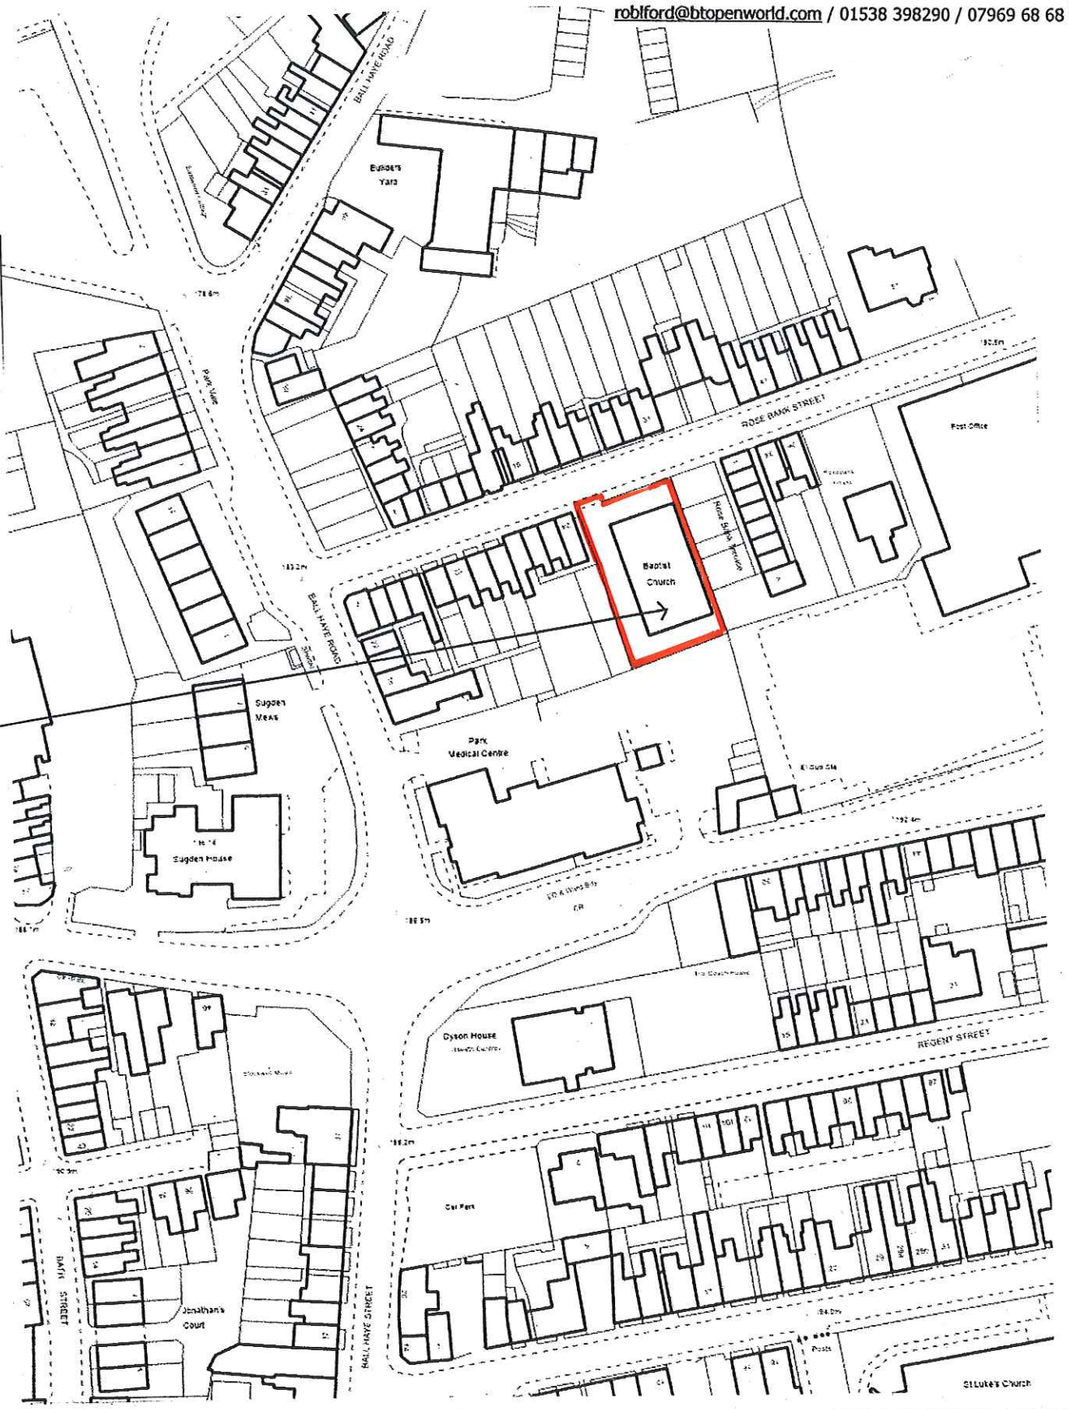

5 METRES X 10 X 10 METRES AT 1:1250 SCALE

DRAWING NO. **LRB 01 SITE LOCATION / BLOCK PLAN** SCALE 1:1250 / 1:500 @A3

PROPOSED REAR EXTENSION TO **LEEK BAPTIST CHURCH** ROSEBANK STREET LEEK ST13 6AG TO PROVIDE AN ADDITIONAL FUNCTION ROOM AND ENLARGED KITCHEN

07 2018